


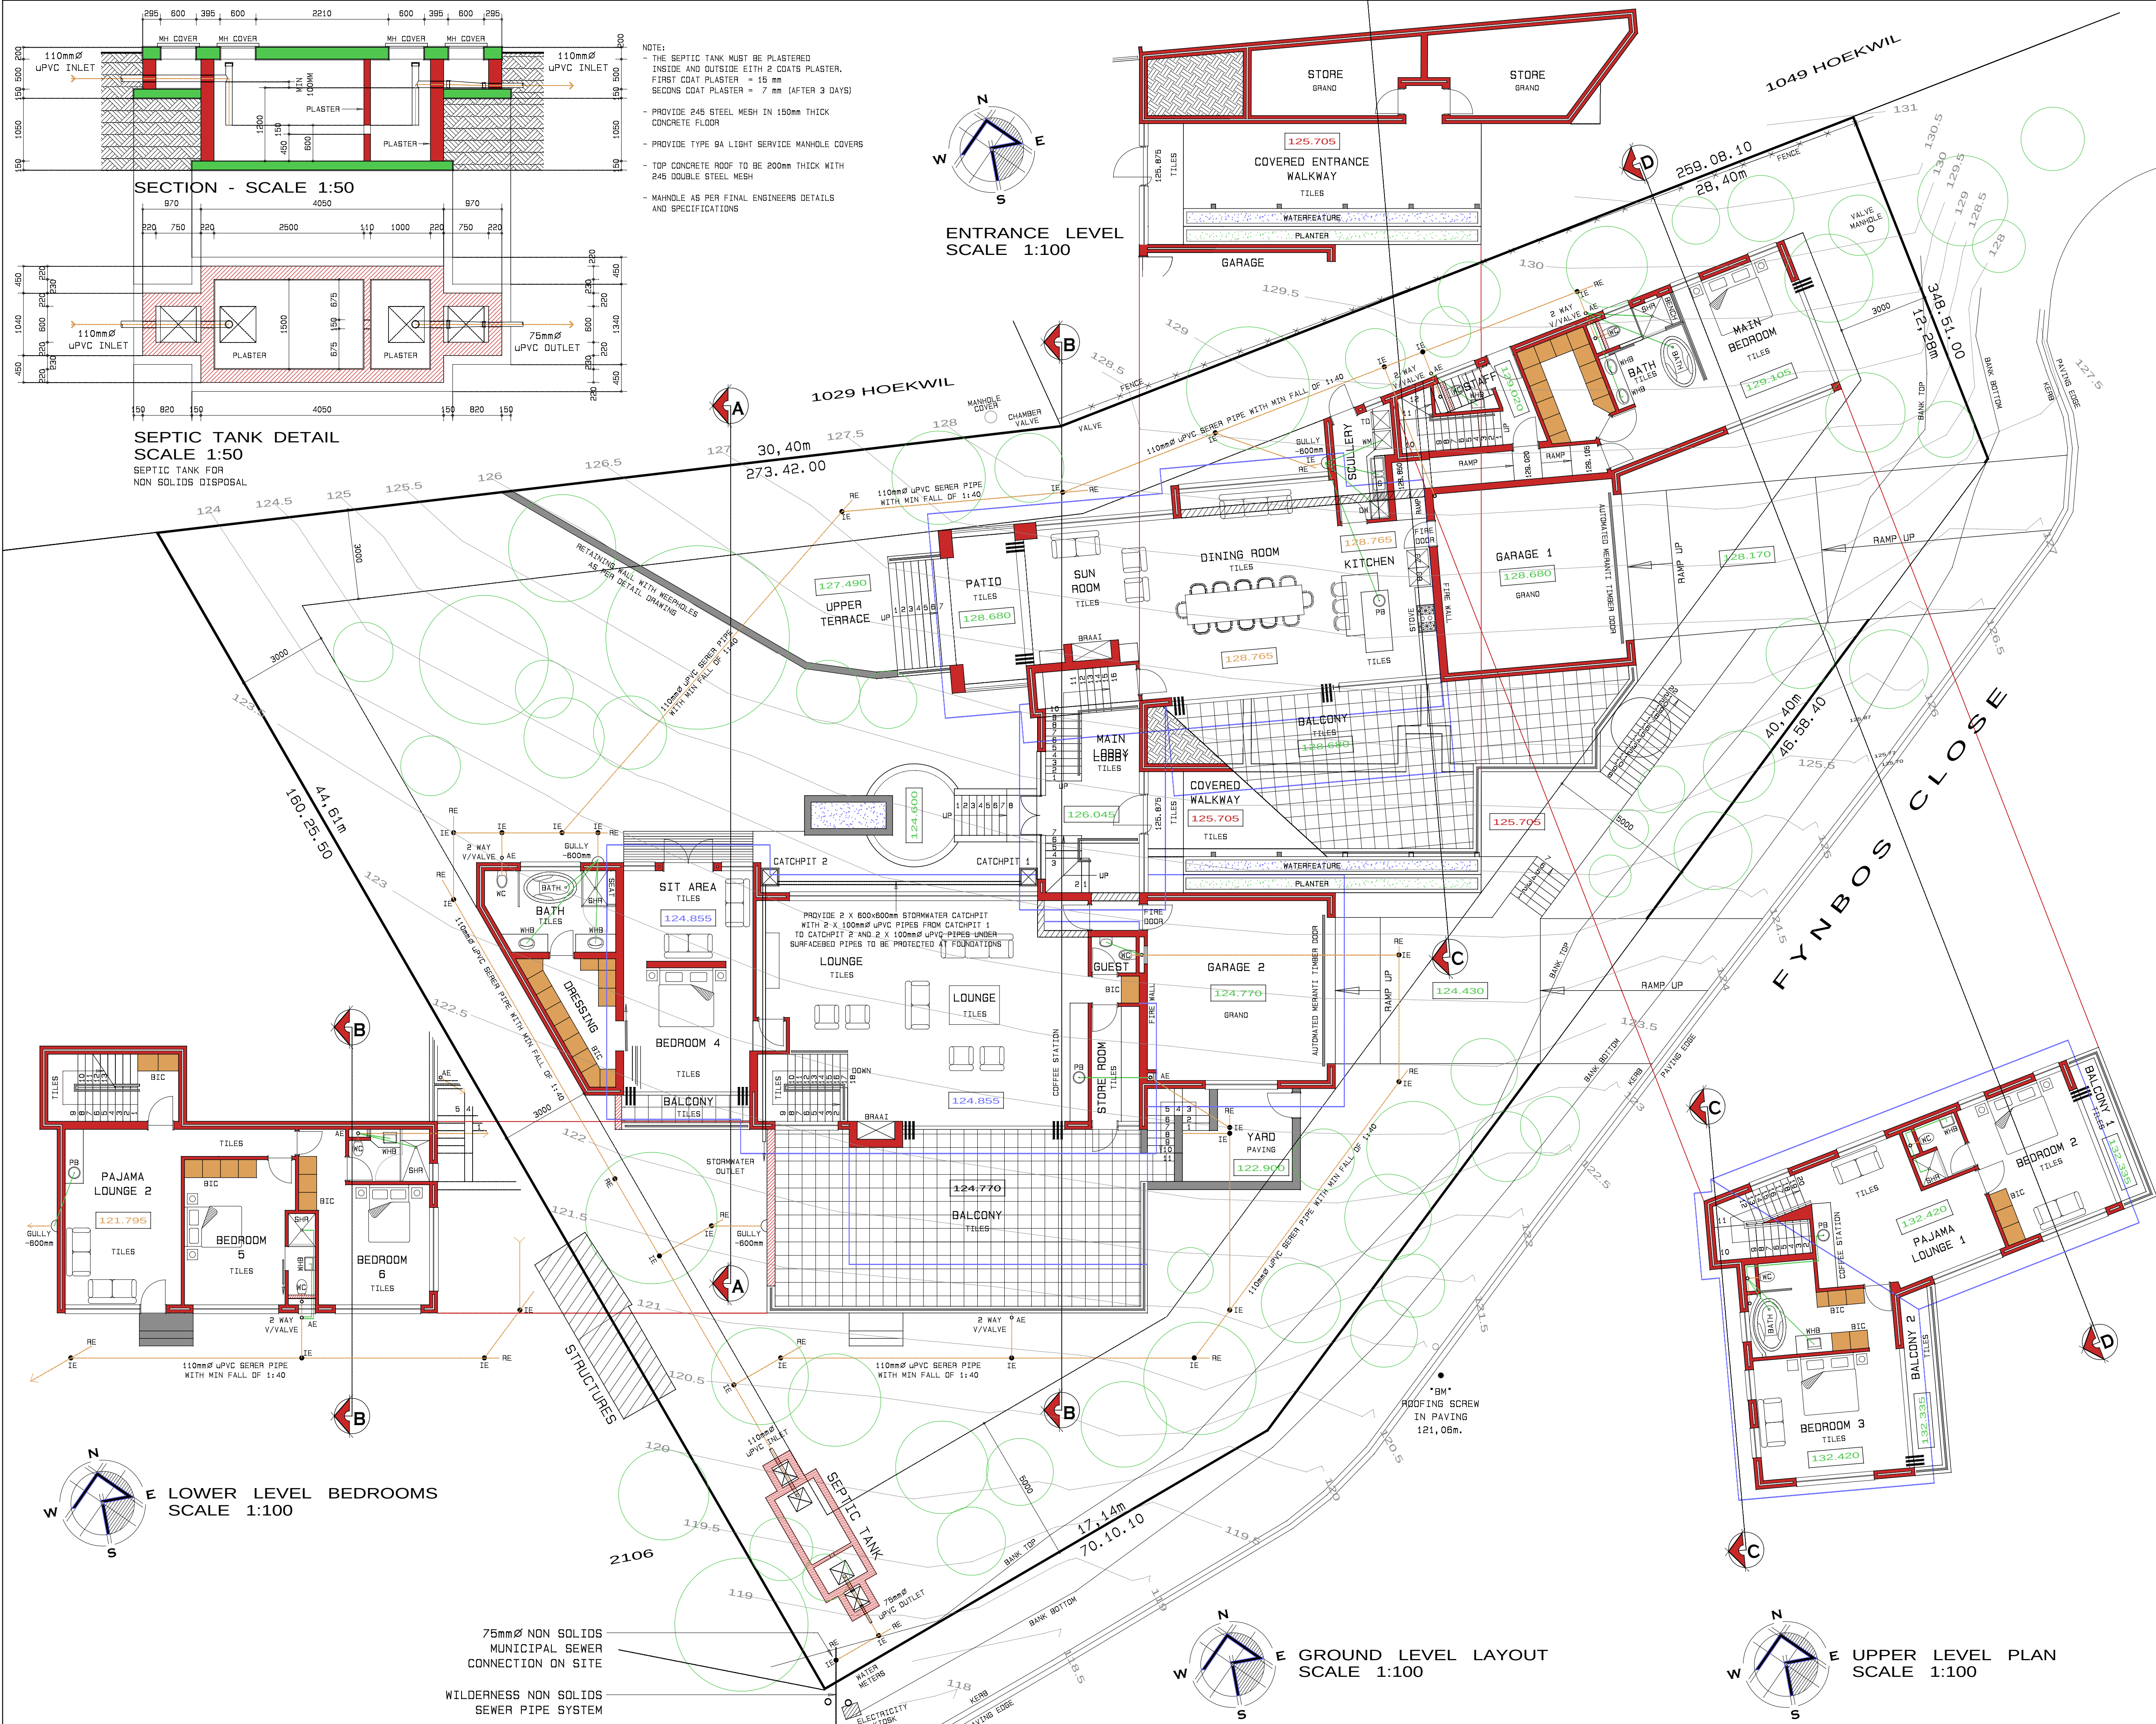

WILDERNESSES

NOTE

THE CONTRACTOR MUST REPORT TO THE ARCHITECT ANY CONTRADICTIONARY INFORMATION BEFORE ANY WORK COMMENCES
CHECK ALL DIMENSIONS ON SITE
DO NOT SCALE - USE DIMENSIONS SHOWN
IT IS ASSUMED THAT ALL CONTRACT DOCUMENTS ARE IN THE POSSESSION OF THE CONTRACTOR
ALSO REFER TO GENERAL SPECIFICATION

VARIATIONS		WYSIGINGS
NO.	DATE	DESCRIPTION
1.	---	---
2.		
3.		
4.		
5.		
6.		
7.		
8.		
9.		
10.		
11.		
12.		
13.		

DATE ISSUED
01-06-2020

ARCHAIVE
ARCHITECTS

180 MURRAY STREET BROOKLYN PRETORIA
P.O. BOX 13624 HATFIELD 008
TEL: +27 (12) 368 4268 FAX: +27 (12) 368 4272
E-MAIL: evgarch@worldonline.co.za

PROJECT TITLE
PROPOSED NEW
HOUSE FOR CLIENT
ON STAND
2107
FYNBOS CLOSE
WILDERNESS

DESCRIPTION
FLOOR PLANS &
SITE LAYOUT

SCALE	DRAWING NO.	REVISION NO.
1:100	W-1000	REV.00