29° 41' 15" E

23° 22' 30" S

Public Road
D1200_010

Project Footprint /
Development Area

Public Road
D1775_010

Diggings

BETHEL 431 LS

MAKOPPA 460

1015

1040

1064

431

RE/466

Legend:
- BESS Area
- Diesel Storage Area
- Eskom Switching Station
- IPP Substation
- Laydown Area
- O&M Buildings
- Project Footprint
- Property Boundary

0 m 250 m 500 m 1000 m

National Freeway; National Route
Arterial Route
Main Road
Secondary Road; Bench Mark
Other Road; Bridge
Track and Hiking Trail
Railway; Station or Siding
Other Railway; Tunnel
Embankment; Cutting
Power Line
Built-up Area (High, Low Density)
Buildings; Ruin
Post Office; Police Station; Store
Place of Worship; School; Hotel
Fence; Wall
Windpump; Monument
Communication Tower
Mine Dump; Excavation
Trigonometrical Station; Marine Beacon
Lighthouse and Marine Light
Cemetery; Grave

International Boundary and Beacon
Provincial Boundary
Protected Area
Perennial River
Perennial Water
Non-perennial River
Non-Perennial Water
Dry Water Course
Dry Pan
Marsh and Vlei
Pipeline (above ground)
Water Tower; Reservoir; Water Point
Coastal Rocks
Prominent Rock Outcrop
Erosion; Sand
Woodland
Cultivated Land
Orchard or Vineyard
Recreation Ground
Row of Trees

Project:
Bethel Solar PV

Approved By:
Johan Janse van Rensburg
Drawn By:
Megan Dennis

Bethel Solar PV (Pty) Ltd

Description:
Project Footprint

Scale:
1:15000
Date:
02/12/2025

Project No. / Drg. No. / Rev.:
Bethel Solar PV / 002 / 04

29° 41' 15" E

29° 41' 15" E

23° 22' 30" S

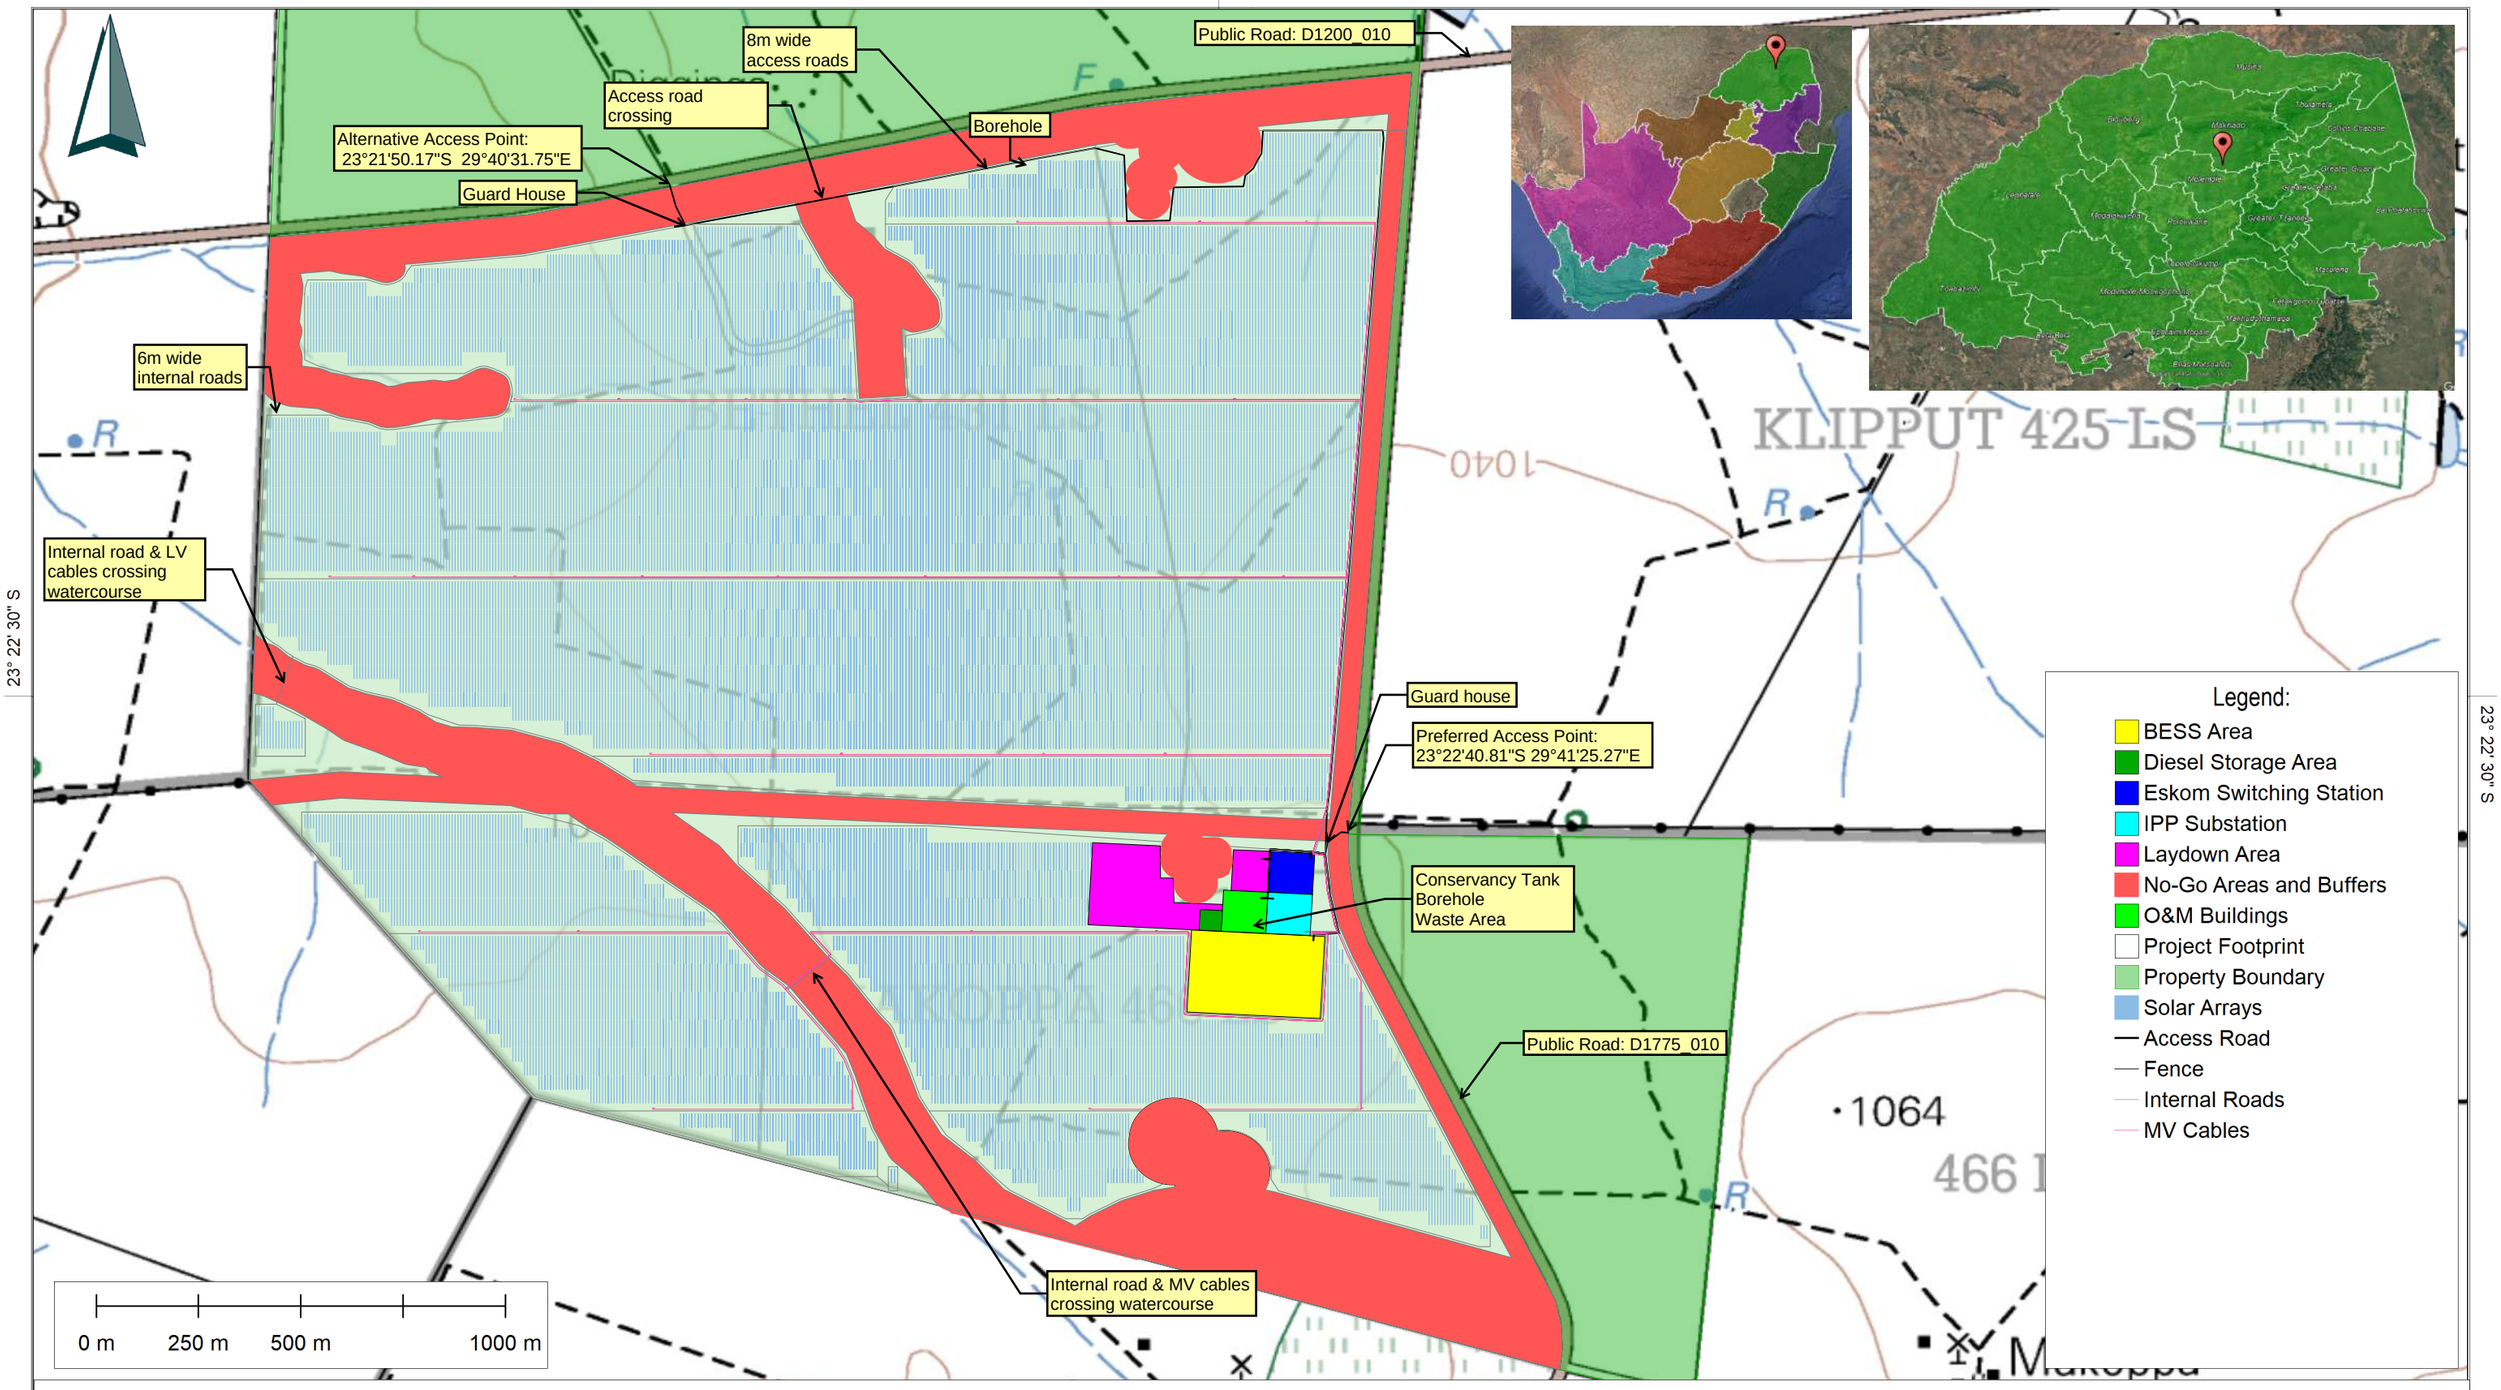

National Freeway; National Route
Arterial Route
Main Road
Secondary Road; Bench Mark
Other Road; Bridge
Track and Hiking Trail
Railway; Station or Siding
Other Railway; Tunnel
Embankment; Cutting
Power Line
Built-up Area (High, Low Density)
Buildings; Ruin
Post Office; Police Station; Store
Place of Worship; School; Hotel
Fence; Wall
Windpump; Monument
Communication Tower
Mine Dump; Excavation
Trigonometrical Station; Marine Beacon
Lighthouse and Marine Light
Cemetery; Grave

International Boundary and Beacon
Provincial Boundary
Protected Area
Perennial River
Perennial Water
Non-perennial River
Non-Perennial Water
Dry Water Course
Dry Pan
Marsh and Vlei
Pipeline (above ground)
Water Tower; Reservoir; Water Point
Coastal Rocks
Prominent Rock Outcrop
Erosion; Sand
Woodland
Cultivated Land
Orchard or Vineyard
Recreation Ground
Row of Trees

Project: Bethel Solar PV	Approved By: Johan Janse van Rensburg Drawn By: Megan Dennis	Bethel Solar PV (Pty) Ltd	
Description: Layout Diagram	Scale: 1:15000 Date: 01/12/2025	Project No. / Drg. No. / Rev.: Bethel Solar PV / 001 / 04	

29° 41' 15" E

29° 39' 22.5" E | 29° 41' 15" E | 29° 43' 07.5" E | 29° 45' 00" E | 29° 46' 52.5" E

23° 20' 37.5" S

23° 22' 30" S

23° 24' 22.5" S

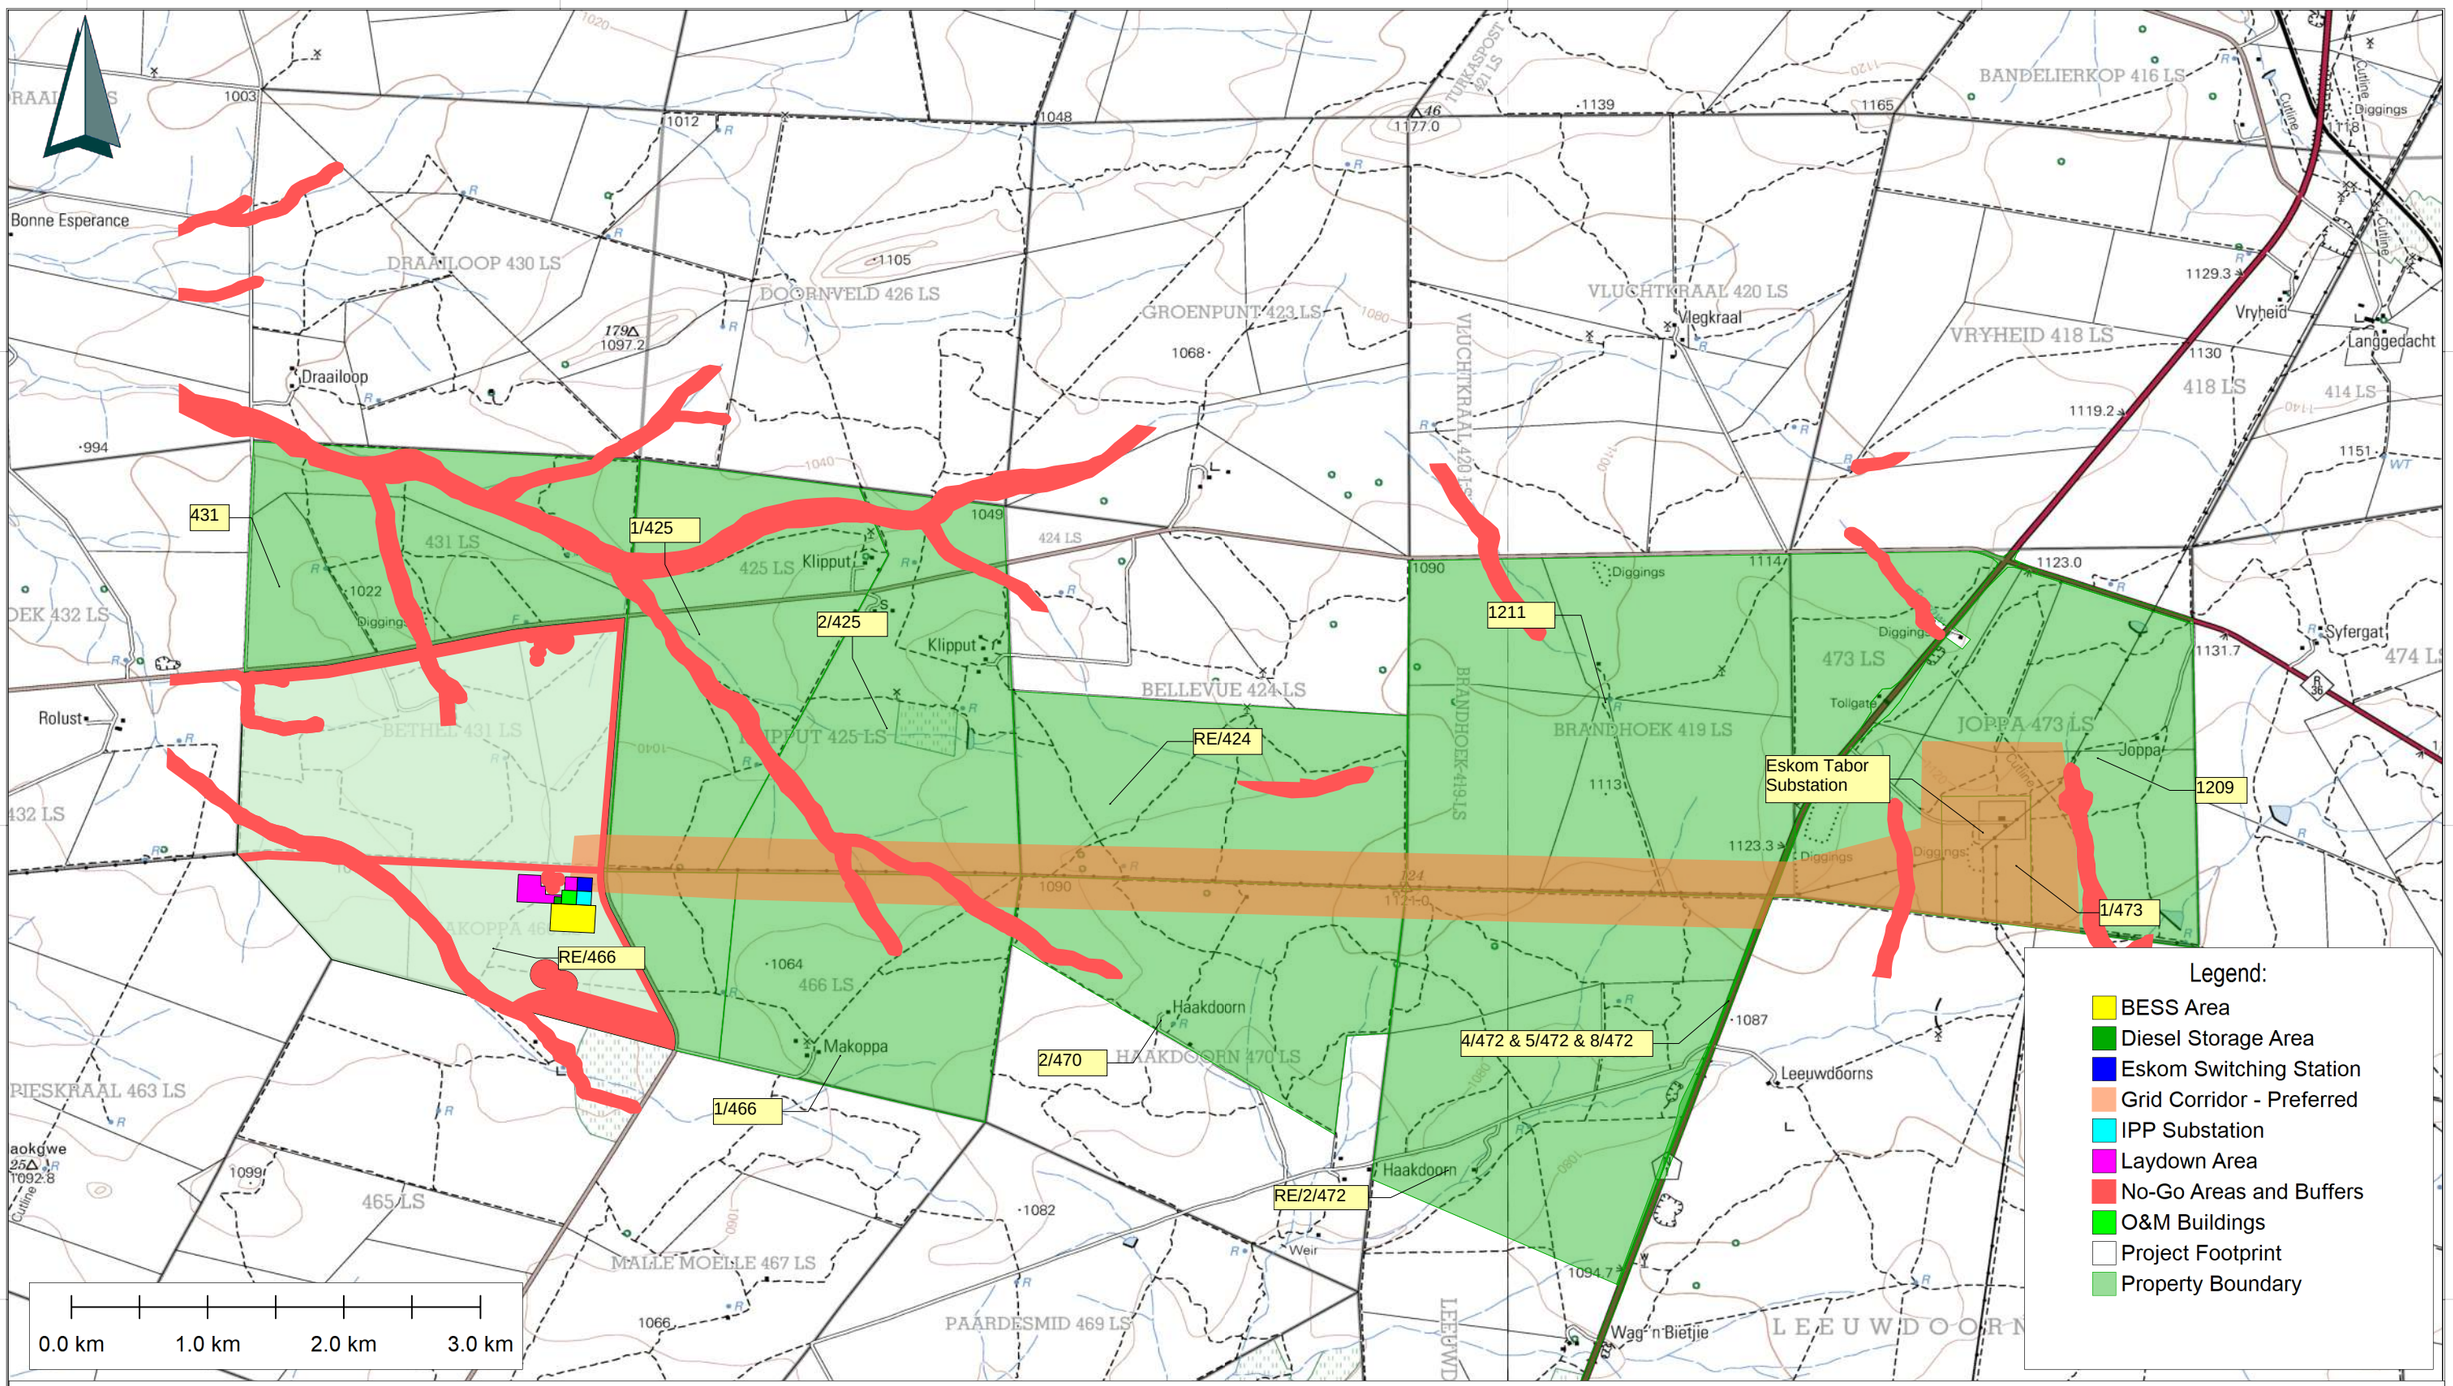

National Freeway; National Route
Arterial Route
Main Road
Secondary Road; Bench Mark
Other Road; Bridge
Track and Hiking Trail
Railway; Station or Siding
Other Railway; Tunnel
Embankment; Cutting
Power Line
Built-up Area (High, Low Density)
Buildings; Ruin
Post Office; Police Station; Store
Place of Worship; School; Hotel
Fence; Wall
Windpump; Monument
Communication Tower
Mine Dump; Excavation
Trigonometrical Station; Marine Beacon
Lighthouse and Marine Light
Cemetery; Grave

International Boundary and Beacon
Provincial Boundary
Protected Area
Perennial River
Perennial Water
Non-perennial River
Non-Perennial Water
Dry Water Course
Dry Pan
Marsh and Vlei
Pipeline (above ground)
Water Tower; Reservoir; Water Point
Coastal Rocks
Prominent Rock Outcrop
Erosion; Sand
Woodland
Cultivated Land
Orchard or Vineyard
Recreation Ground
Row of Trees

Project:
Bethel Solar PV

Approved By:
Johan Janse van Rensburg
Drawn By:
Megan Dennis

Bethel Solar PV (Pty) Ltd

Description:
Primary Grid Corridor (Preferred)

Scale:
1:45000
Date:
01/12/2025

Project No. / Drg. No. / Rev.:
Bethel Solar PV / 003 / 04

29° 39' 22.5" E | 29° 41' 15" E | 29° 43' 07.5" E | 29° 45' 00" E | 29° 46' 52.5" E