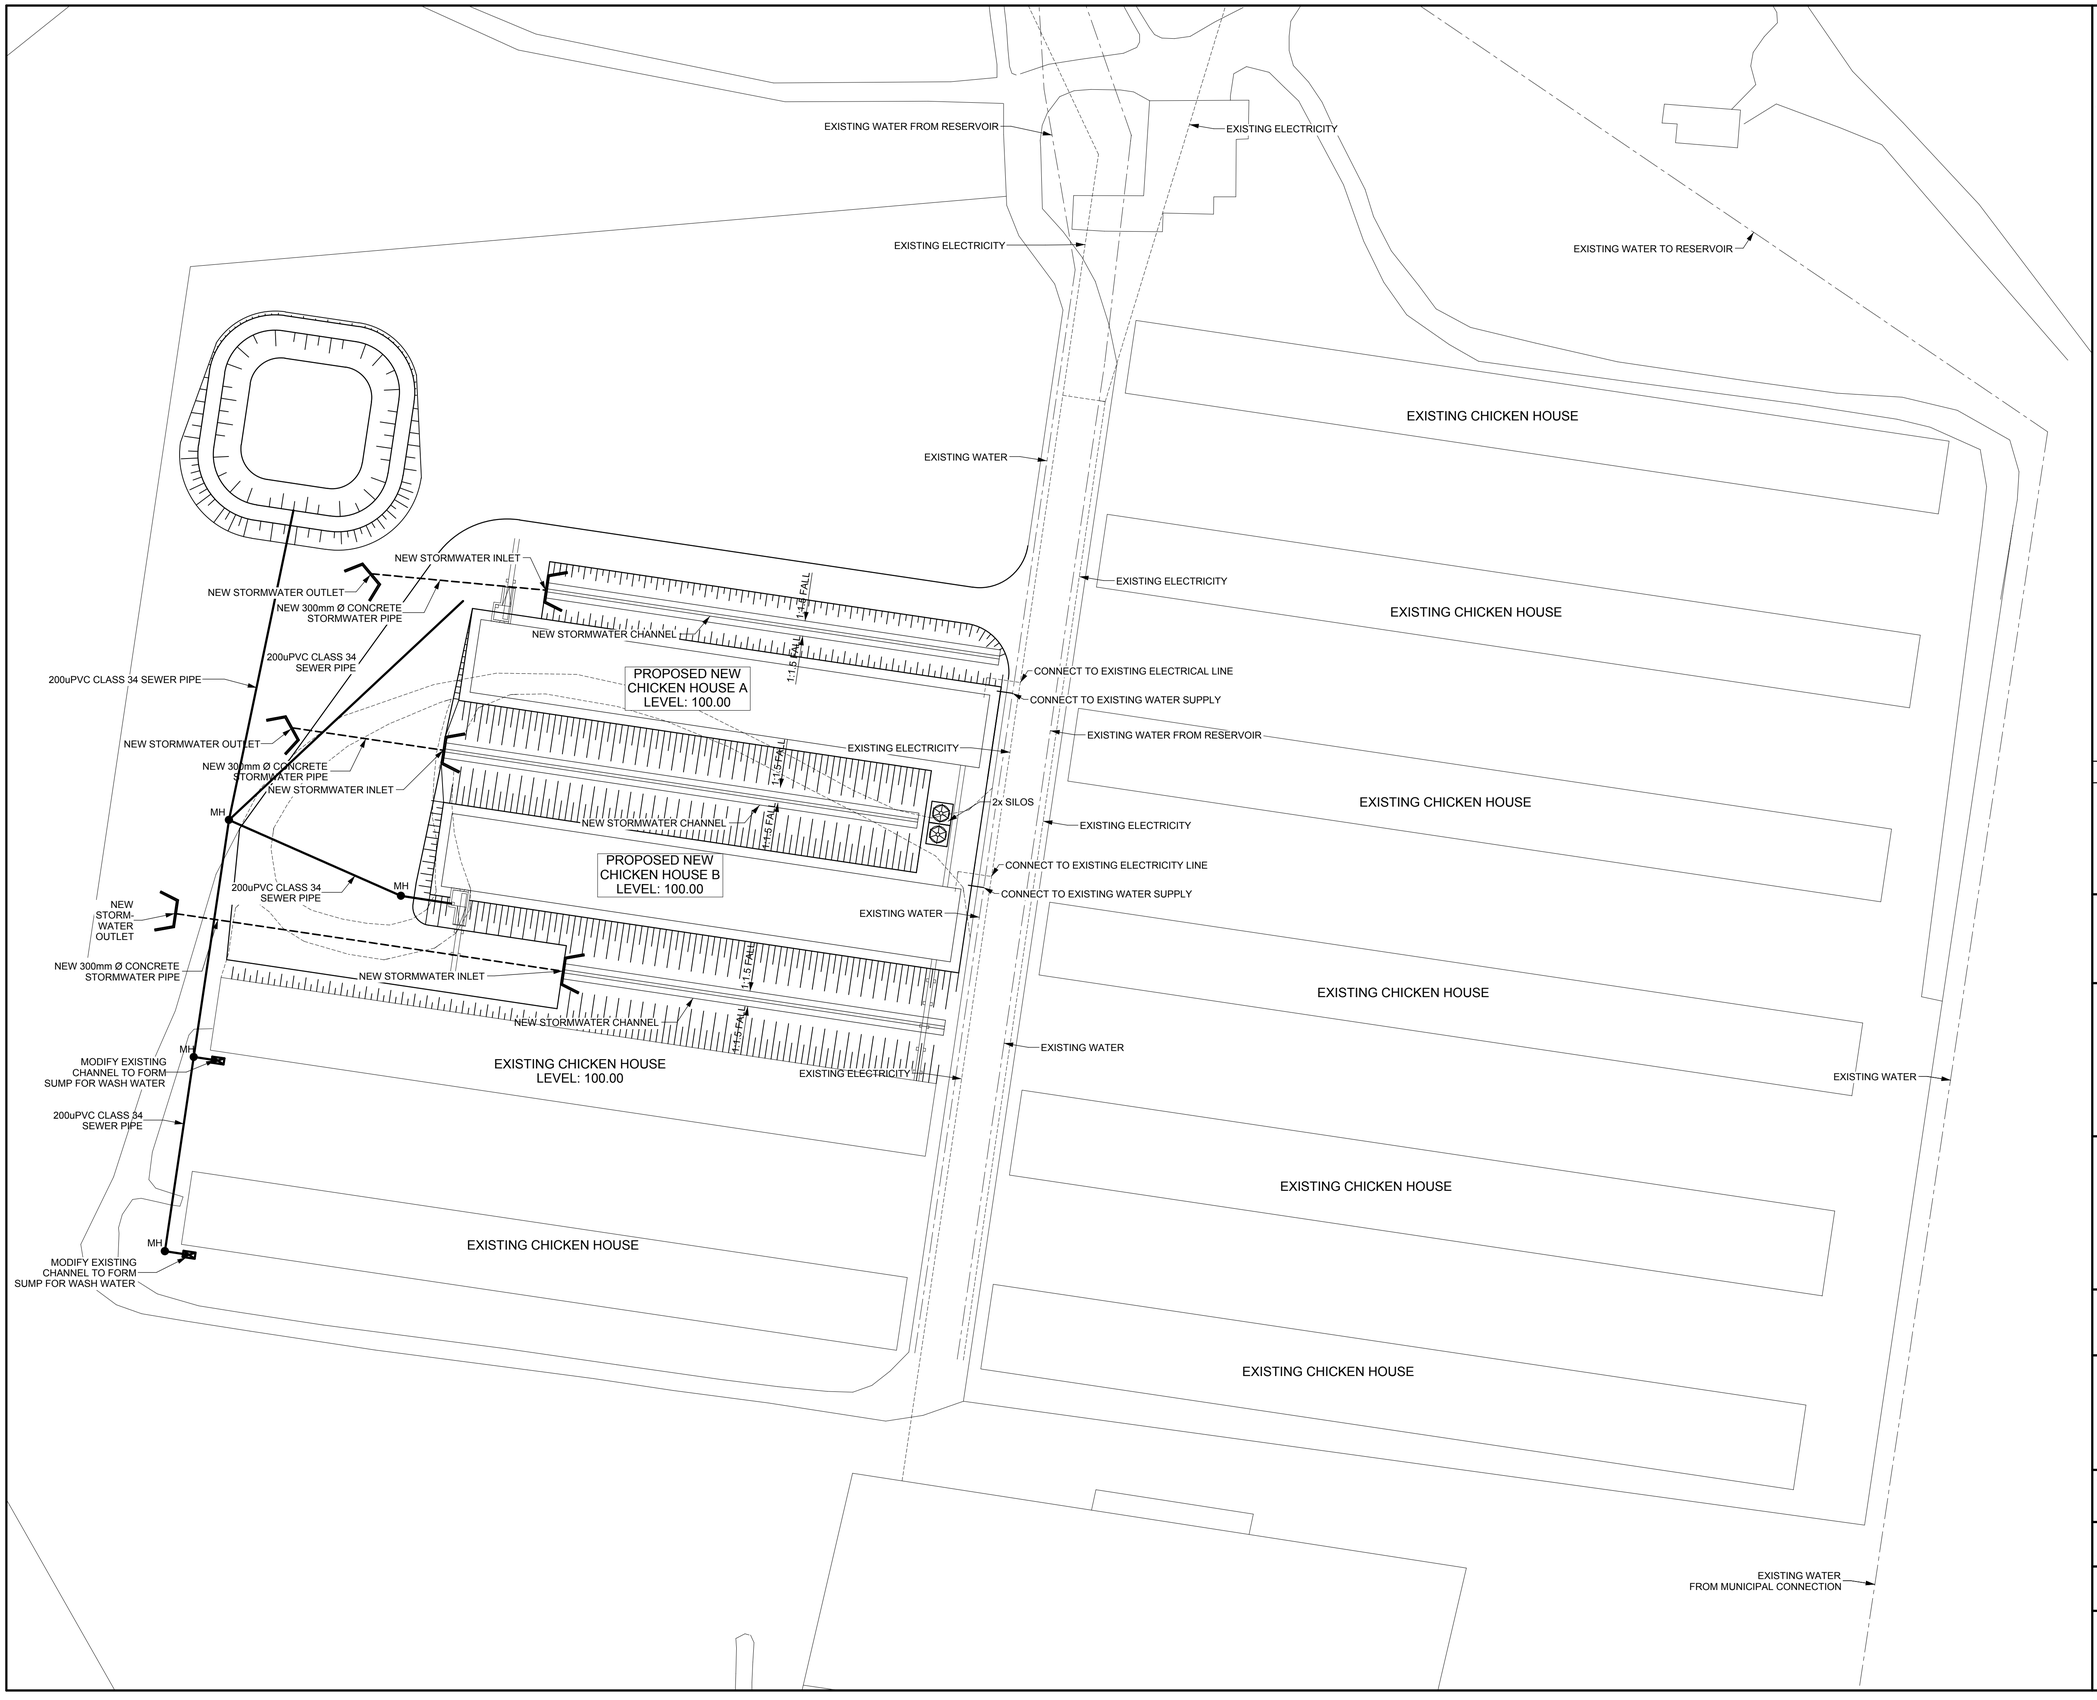

LEGEND

- EXISTING WATERPIPE
- NEW WATER CONNECTION
- EXISTING ELECTRICITY LINE
- NEW ELECTRICITY CONNECTION
- NEW 300mm Ø CONCRETE STORMWATER PIPE
- 200uPVC CLASS 34 SEWER PIPE
- NEW STORMWATER INLET/OUTLET
- MH- NEW SEWER MANHOLE

DATE	REVISION	BY
10/12/2019	A FOR COMMENTS ONLY	JVL

NOTE:
COPYRIGHT IS VESTED IN THIS DOCUMENT AND NO USE OR REPRODUCTION OR DUPLICATION THEREOF MAY OCCUR WITHOUT THE WRITTEN CONSENT OF THE AUTHOR

CLIENT
QUANTUM FOODS

PROJECT
EGGLAND REARING HOUSES, PORTION 4/431 OF FARM BERGSIG NORTH, UITENHAGE DIVISION, EASTERN CAPE

TITLE
CHICKEN HOUSE A & B:
EXITING AND PROPOSED SERVICES

SKCMasakhizwe Engineers
CONSULTING ENGINEERS TO BUILD THE NATION
13 PASTORIE AVENUE
PO BOX 229
PAARL
7620
TEL: (021) 871 1422/3
FAX: (021) 872 7740
9B CHURCH STREET
PO BOX 63
MALMESBURY
7300
TEL: (022) 487 3017
eMail: skcmsouth@skcm.co.za

ARCHITECTS

DESIGNED	DRAWN	APPROVED
JV LOUBSER	G AGULLHAS	M LOUBSER PrEng 880632
DATE: 10 DECEMBER 2019		SCALE: 1: 500

DRAWING NUMBER	REVISION
W1996-R103	A