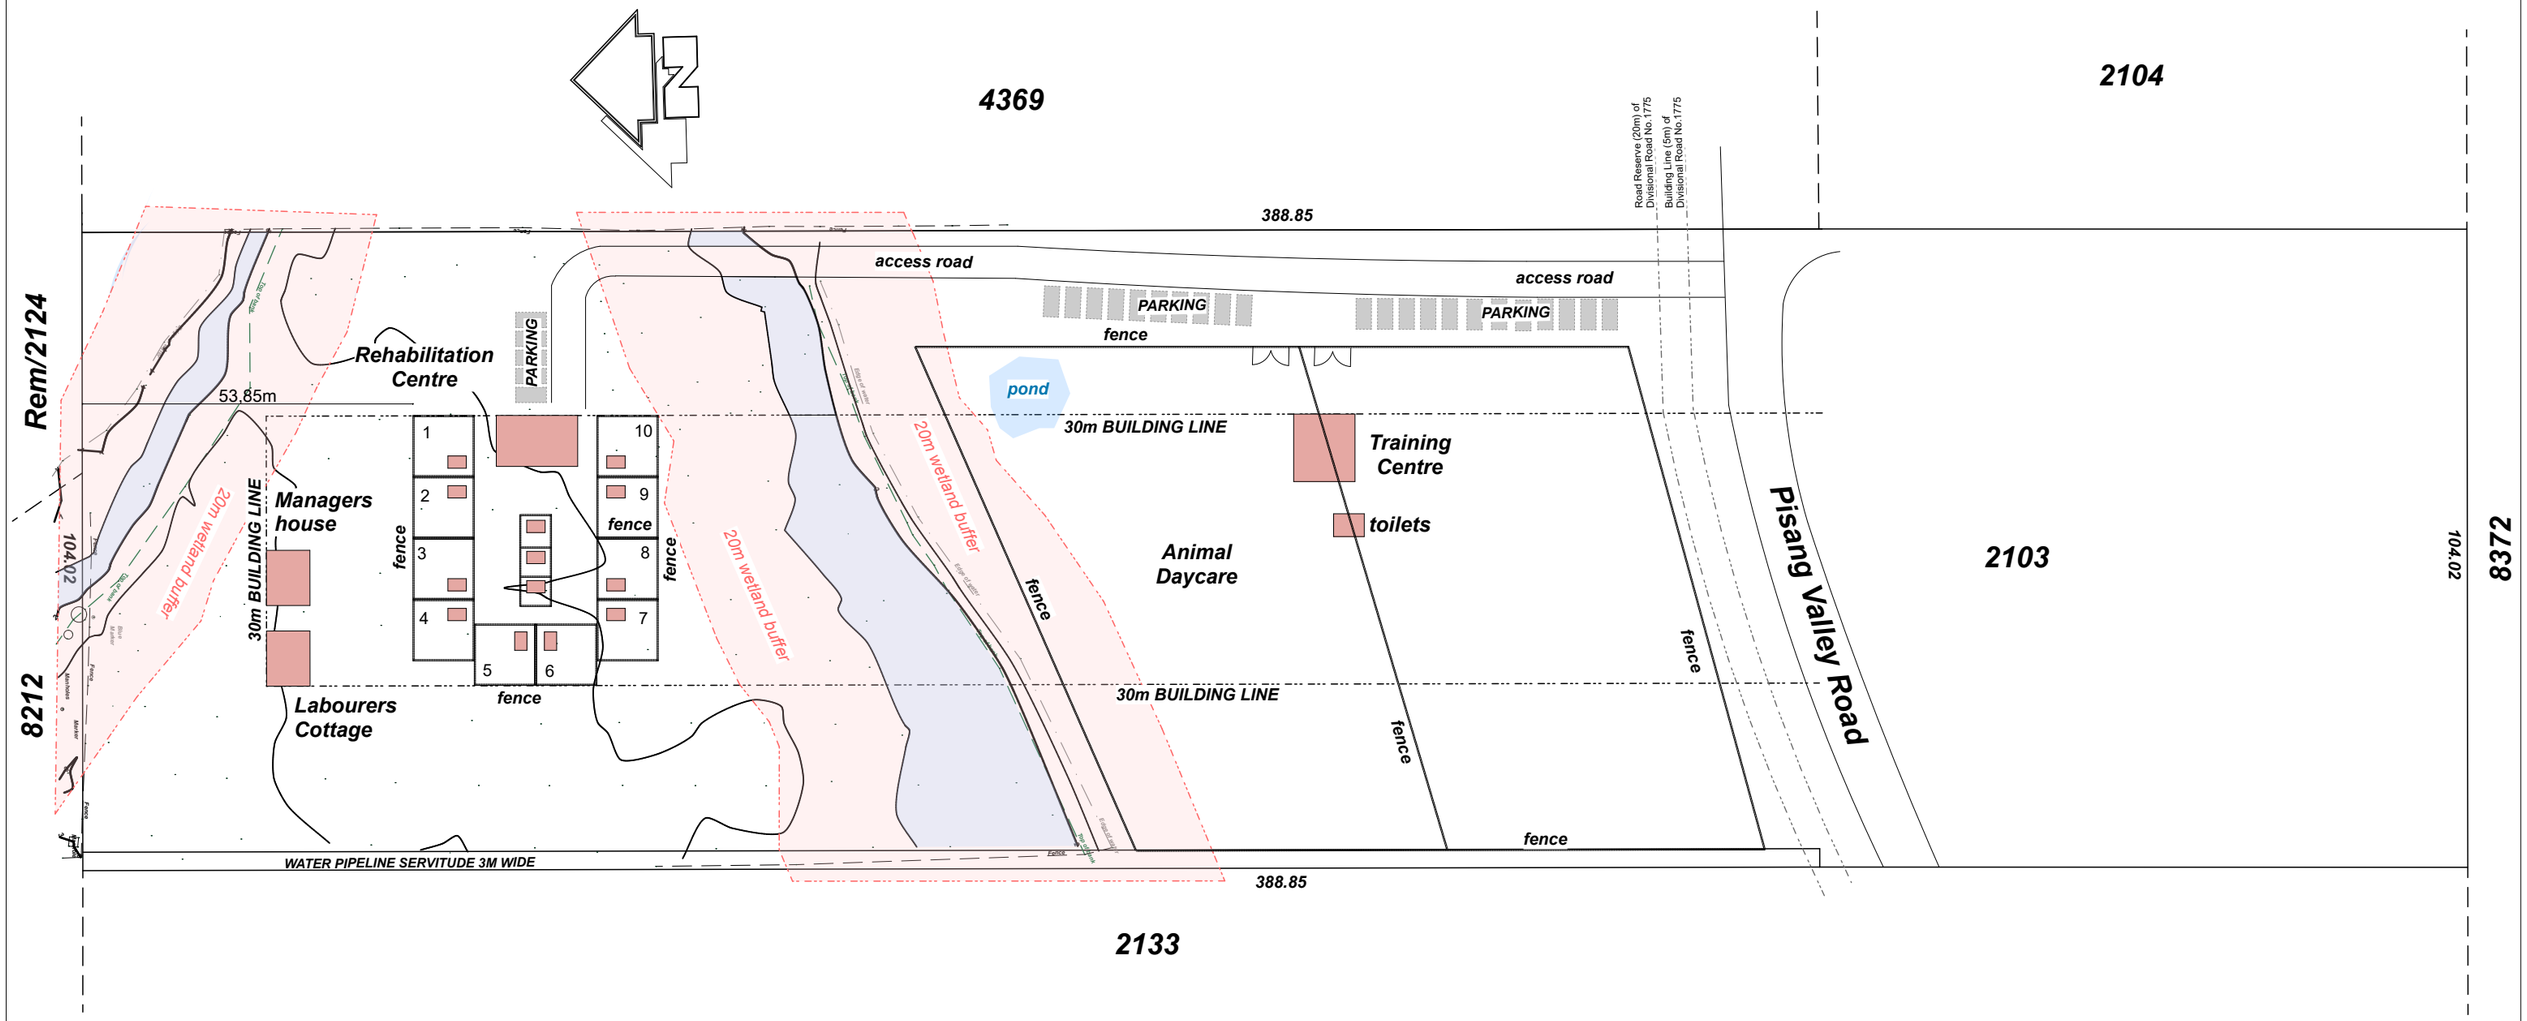

Site Developement Plan 1:1000

ERF 2103, Pisang Valley, Plettenberg Bay
DEVELOPMENT PROPOSAL FOR
TANAKA FOUNDATION
"THE HAPPY PLACE"

paper size: A3

dNA
ARCHITECTURAL DESIGN SOLUTIONS

PROPOSED TRAINING CENTRE DESIGN

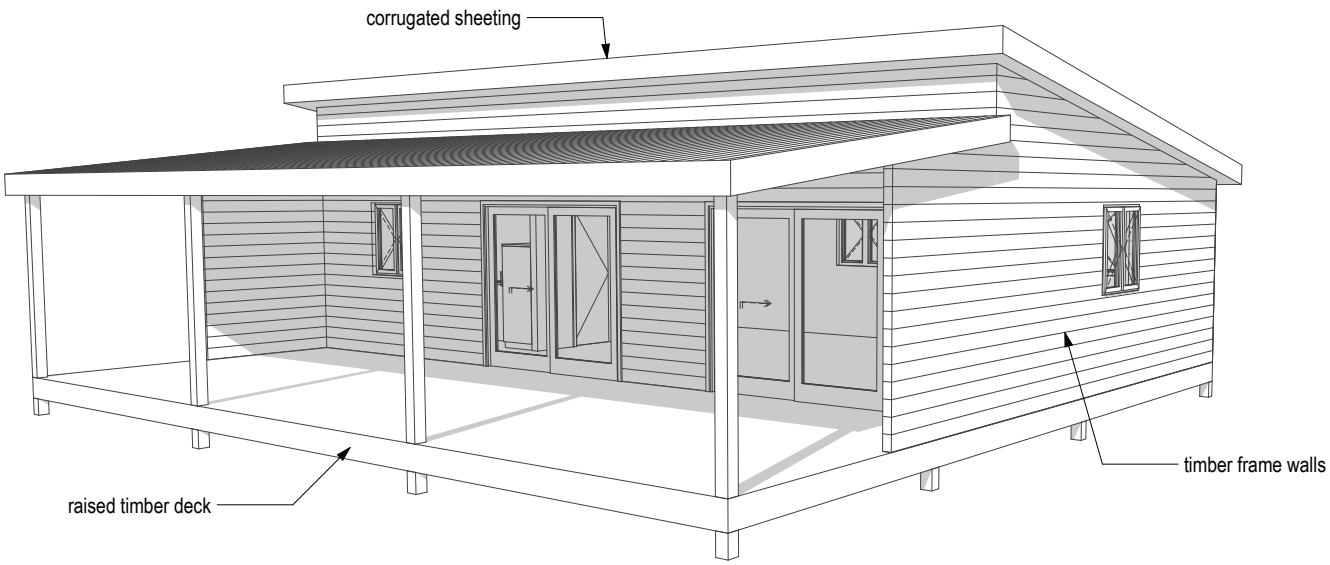

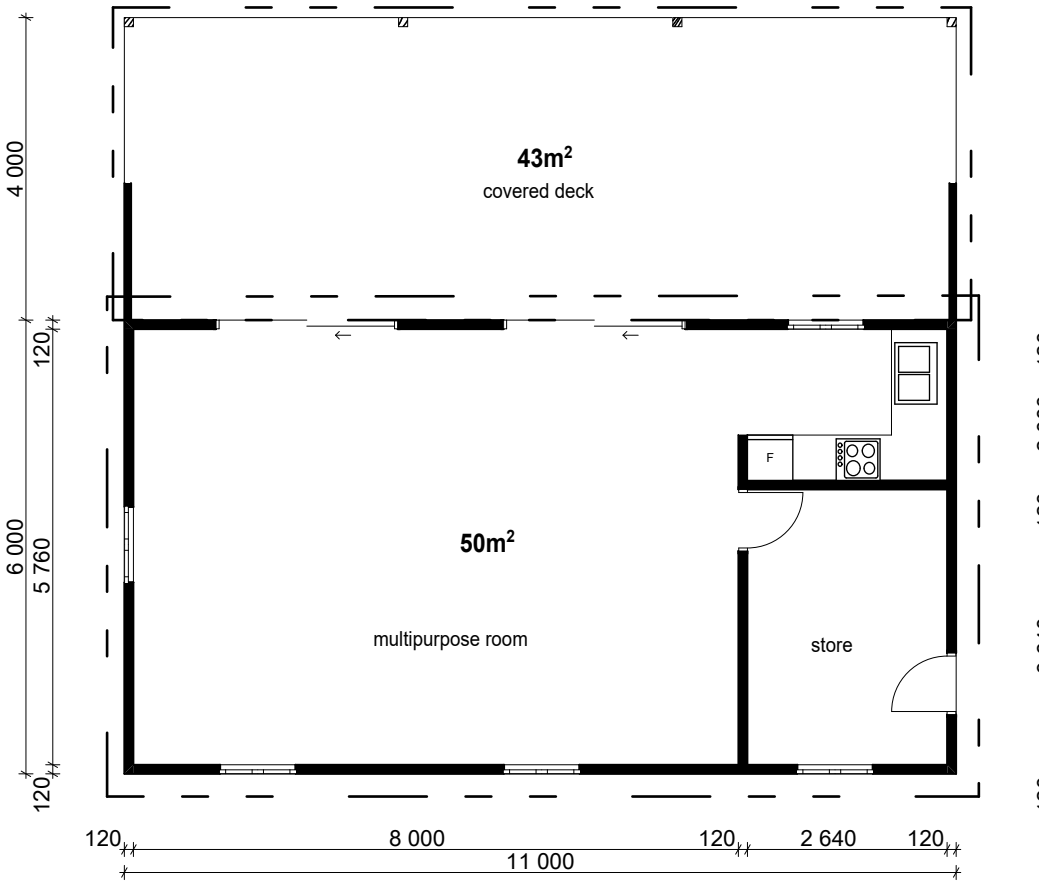

Training centre plan 1:100

ERF 2103, Pisang Valley, Plettenberg Bay
DEVELOPMENT PROPOSAL FOR
TANAKA FOUNDATION
"THE HAPPY PLACE"

paper size: A4

dNA
ARCHITECTURAL DESIGN SOLUTIONS

PROPOSED REHABILITATION CENTRE DESIGN

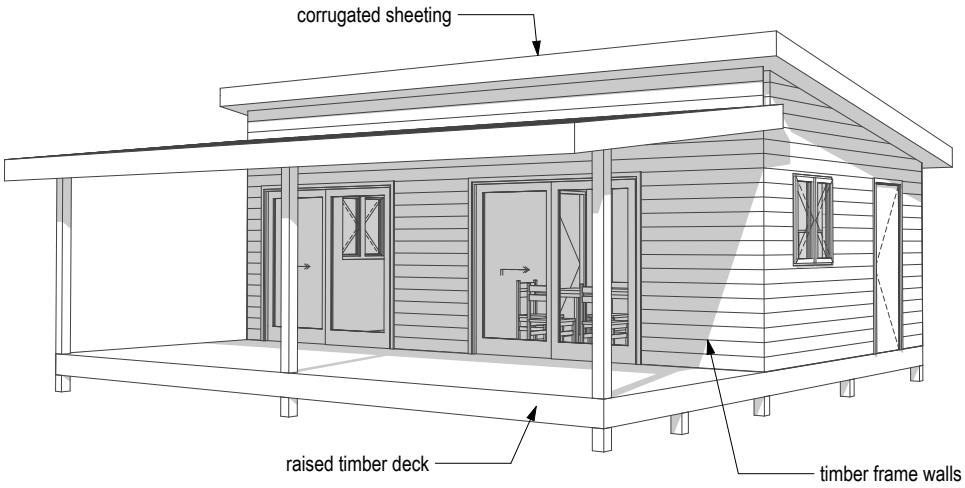

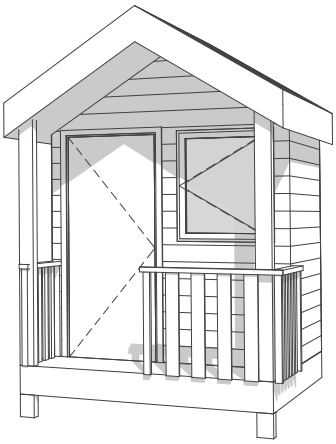

each kennel is surrounded
by a min. 1,2m high fenced area

10 x 10mx10m bays
3 x 5mx5m bays

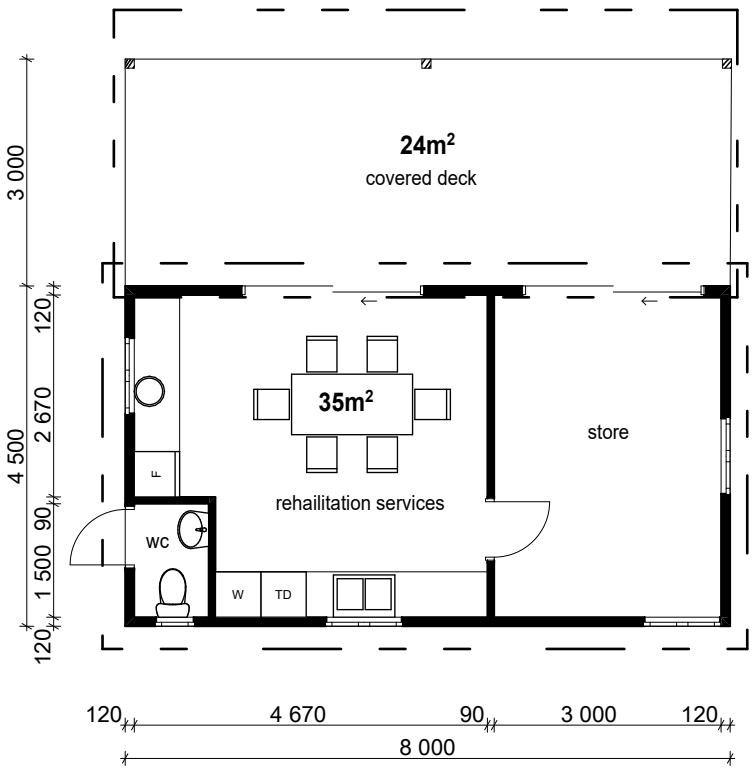

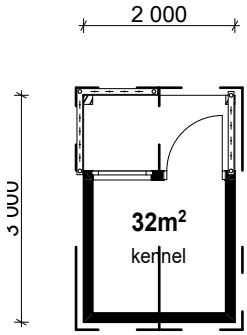

Rehabilitation centre 1:100

ERF 2103, Pisang Valley, Plettenberg Bay
DEVELOPMENT PROPOSAL FOR
TANAKA FOUNDATION
"THE HAPPY PLACE"

paper size: A4

dNA
ARCHITECTURAL DESIGN SOLUTIONS

PROPOSED STAFF COTTAGE DESIGN

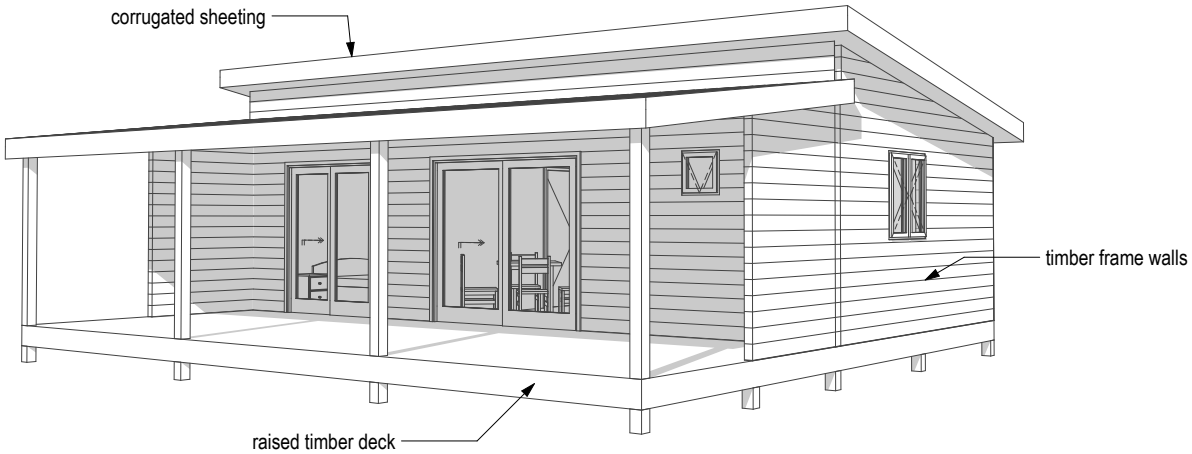

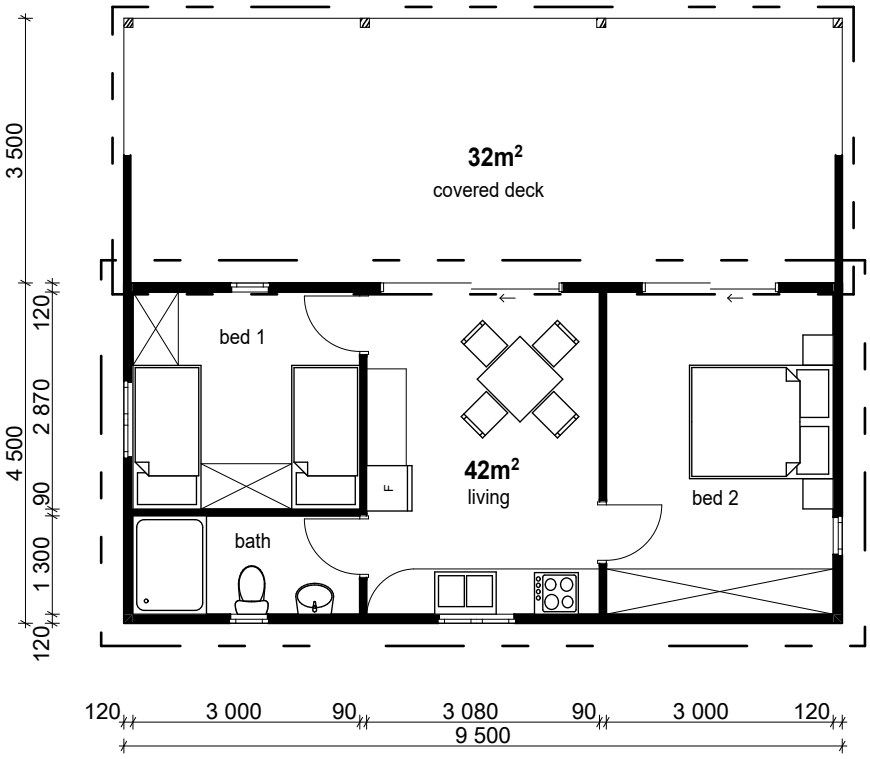

Cottage plan 1:100

ERF 2103, Pisang Valley, Plettenberg Bay
DEVELOPMENT PROPOSAL FOR
TANAKA FOUNDATION
"THE HAPPY PLACE"

paper size: A4

dNA
ARCHITECTURAL DESIGN SOLUTIONS