24/11/2021
T576-SDP2

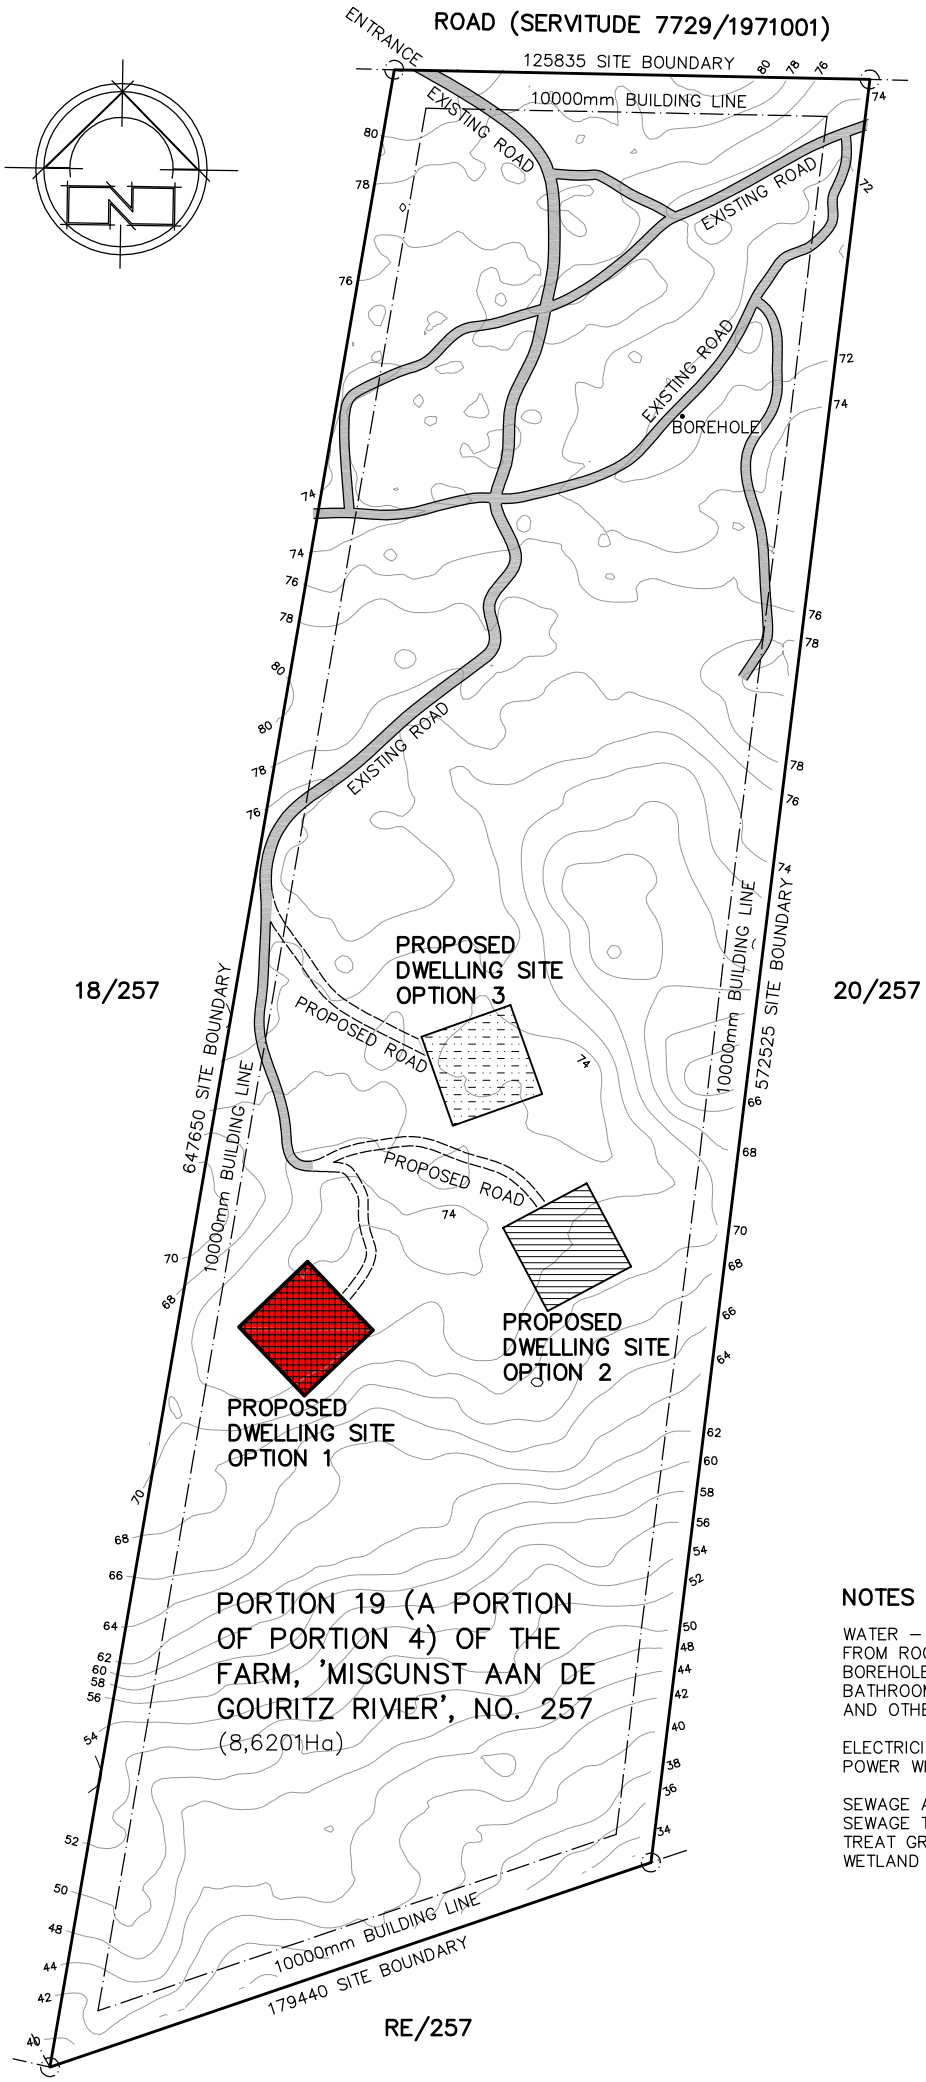

NOTES ON SERVICES:

WATER – HARVEST RAINWATER FROM ROOFS FOR POTABLE USE. BOREHOLE WATER FOR BATHROOMS, TOILETS, WASHING AND OTHER NON–POTABLE USE.

ELECTRICITY – SOLAR AND WIND POWER WITH BATTERY STORAGE.

SEWAGE AND WASTEWATER – SEWAGE TO BIO–GAS DIGESTER. TREAT GREY WATER IN ARTIFICIAL WETLAND FOR IRRIGATION.

PORTION 19 (A PORTION OF PORTION 4) OF THE FARM 'MISGUNST AAN DE GOURITZ RIVIER' NO. 257 | MOSSEL BAY | WESTERN CAPE

SITE DEVELOPMENT PLAN

SCALE 1:2000

Charles VAN WYK ARCHITECTURE