29° 41' 15" E

29° 43' 07.5" E

23° 22' 30" S

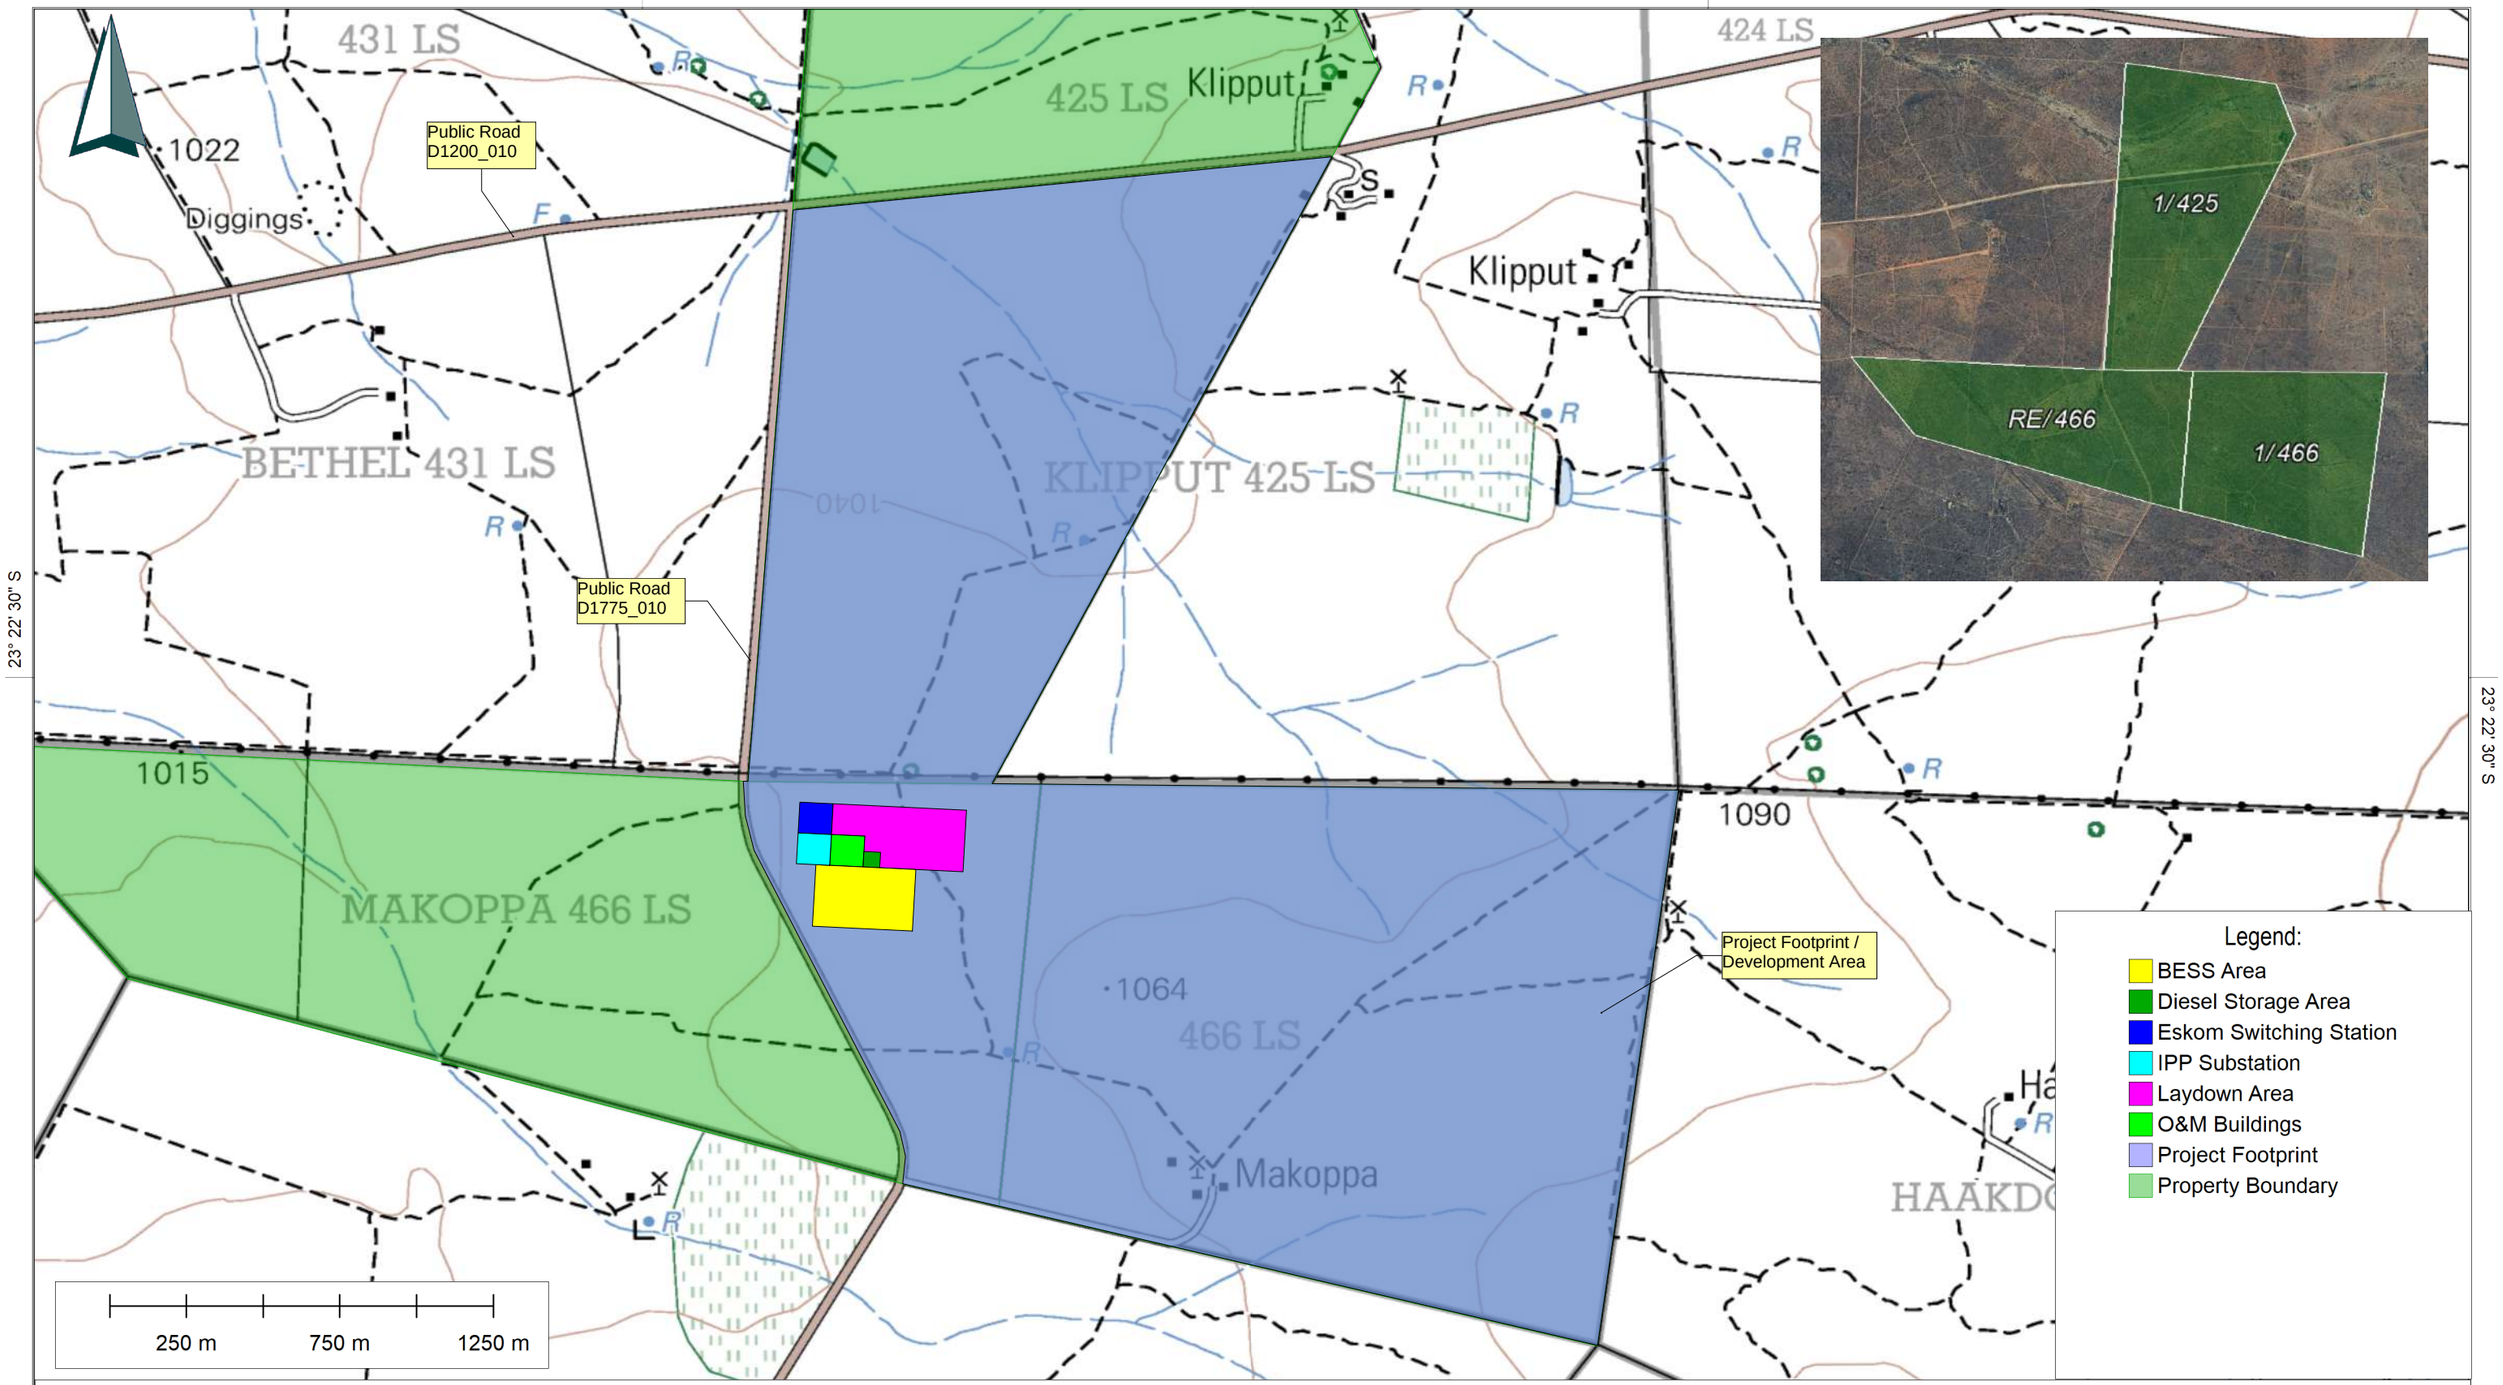


National Freeway; National Route
Arterial Route
Main Road
Secondary Road; Bench Mark
Other Road; Bridge
Track and Hiking Trail
Railway; Station or Siding
Other Railway; Tunnel
Embankment; Cutting
Power Line
Built-up Area (High, Low Density)
Buildings; Ruin
Post Office; Police Station; Store
Place of Worship; School; Hotel
Fence; Wall
Windpump; Monument
Communication Tower
Mine Dump; Excavation
Trigonometrical Station; Marine Beacon
Lighthouse and Marine Light
Cemetery; Grave

International Boundary and Beacon
Provincial Boundary
Protected Area
Perennial River
Perennial Water
Non-perennial River
Non-Perennial Water
Dry Water Course
Dry Pan
Marsh and Vlei
Pipeline (above ground)
Water Tower; Reservoir; Water Point
Coastal Rocks
Prominent Rock Outcrop
Erosion; Sand
Woodland
Cultivated Land
Orchard or Vineyard
Recreation Ground
Row of Trees

| | |
|---|---|
| Project:<br>Klipput Solar PV | Approved By:<br>Johan Janse van Rensburg<br>Drawn By:<br>Megan Dennis |
| Description:<br>Project Footprint | Scale:<br>1:20000<br>Date:<br>01/12/2025 |

Klipput Solar PV (Pty) Ltd

Project No. / Drg. No. / Rev.:
Klipput Solar PV / 002 / 04

29° 41' 15" E

29° 43' 07.5" E

23° 22' 30" S

29° 41' 15" E

29° 43' 07.5" E

23° 22' 30" S

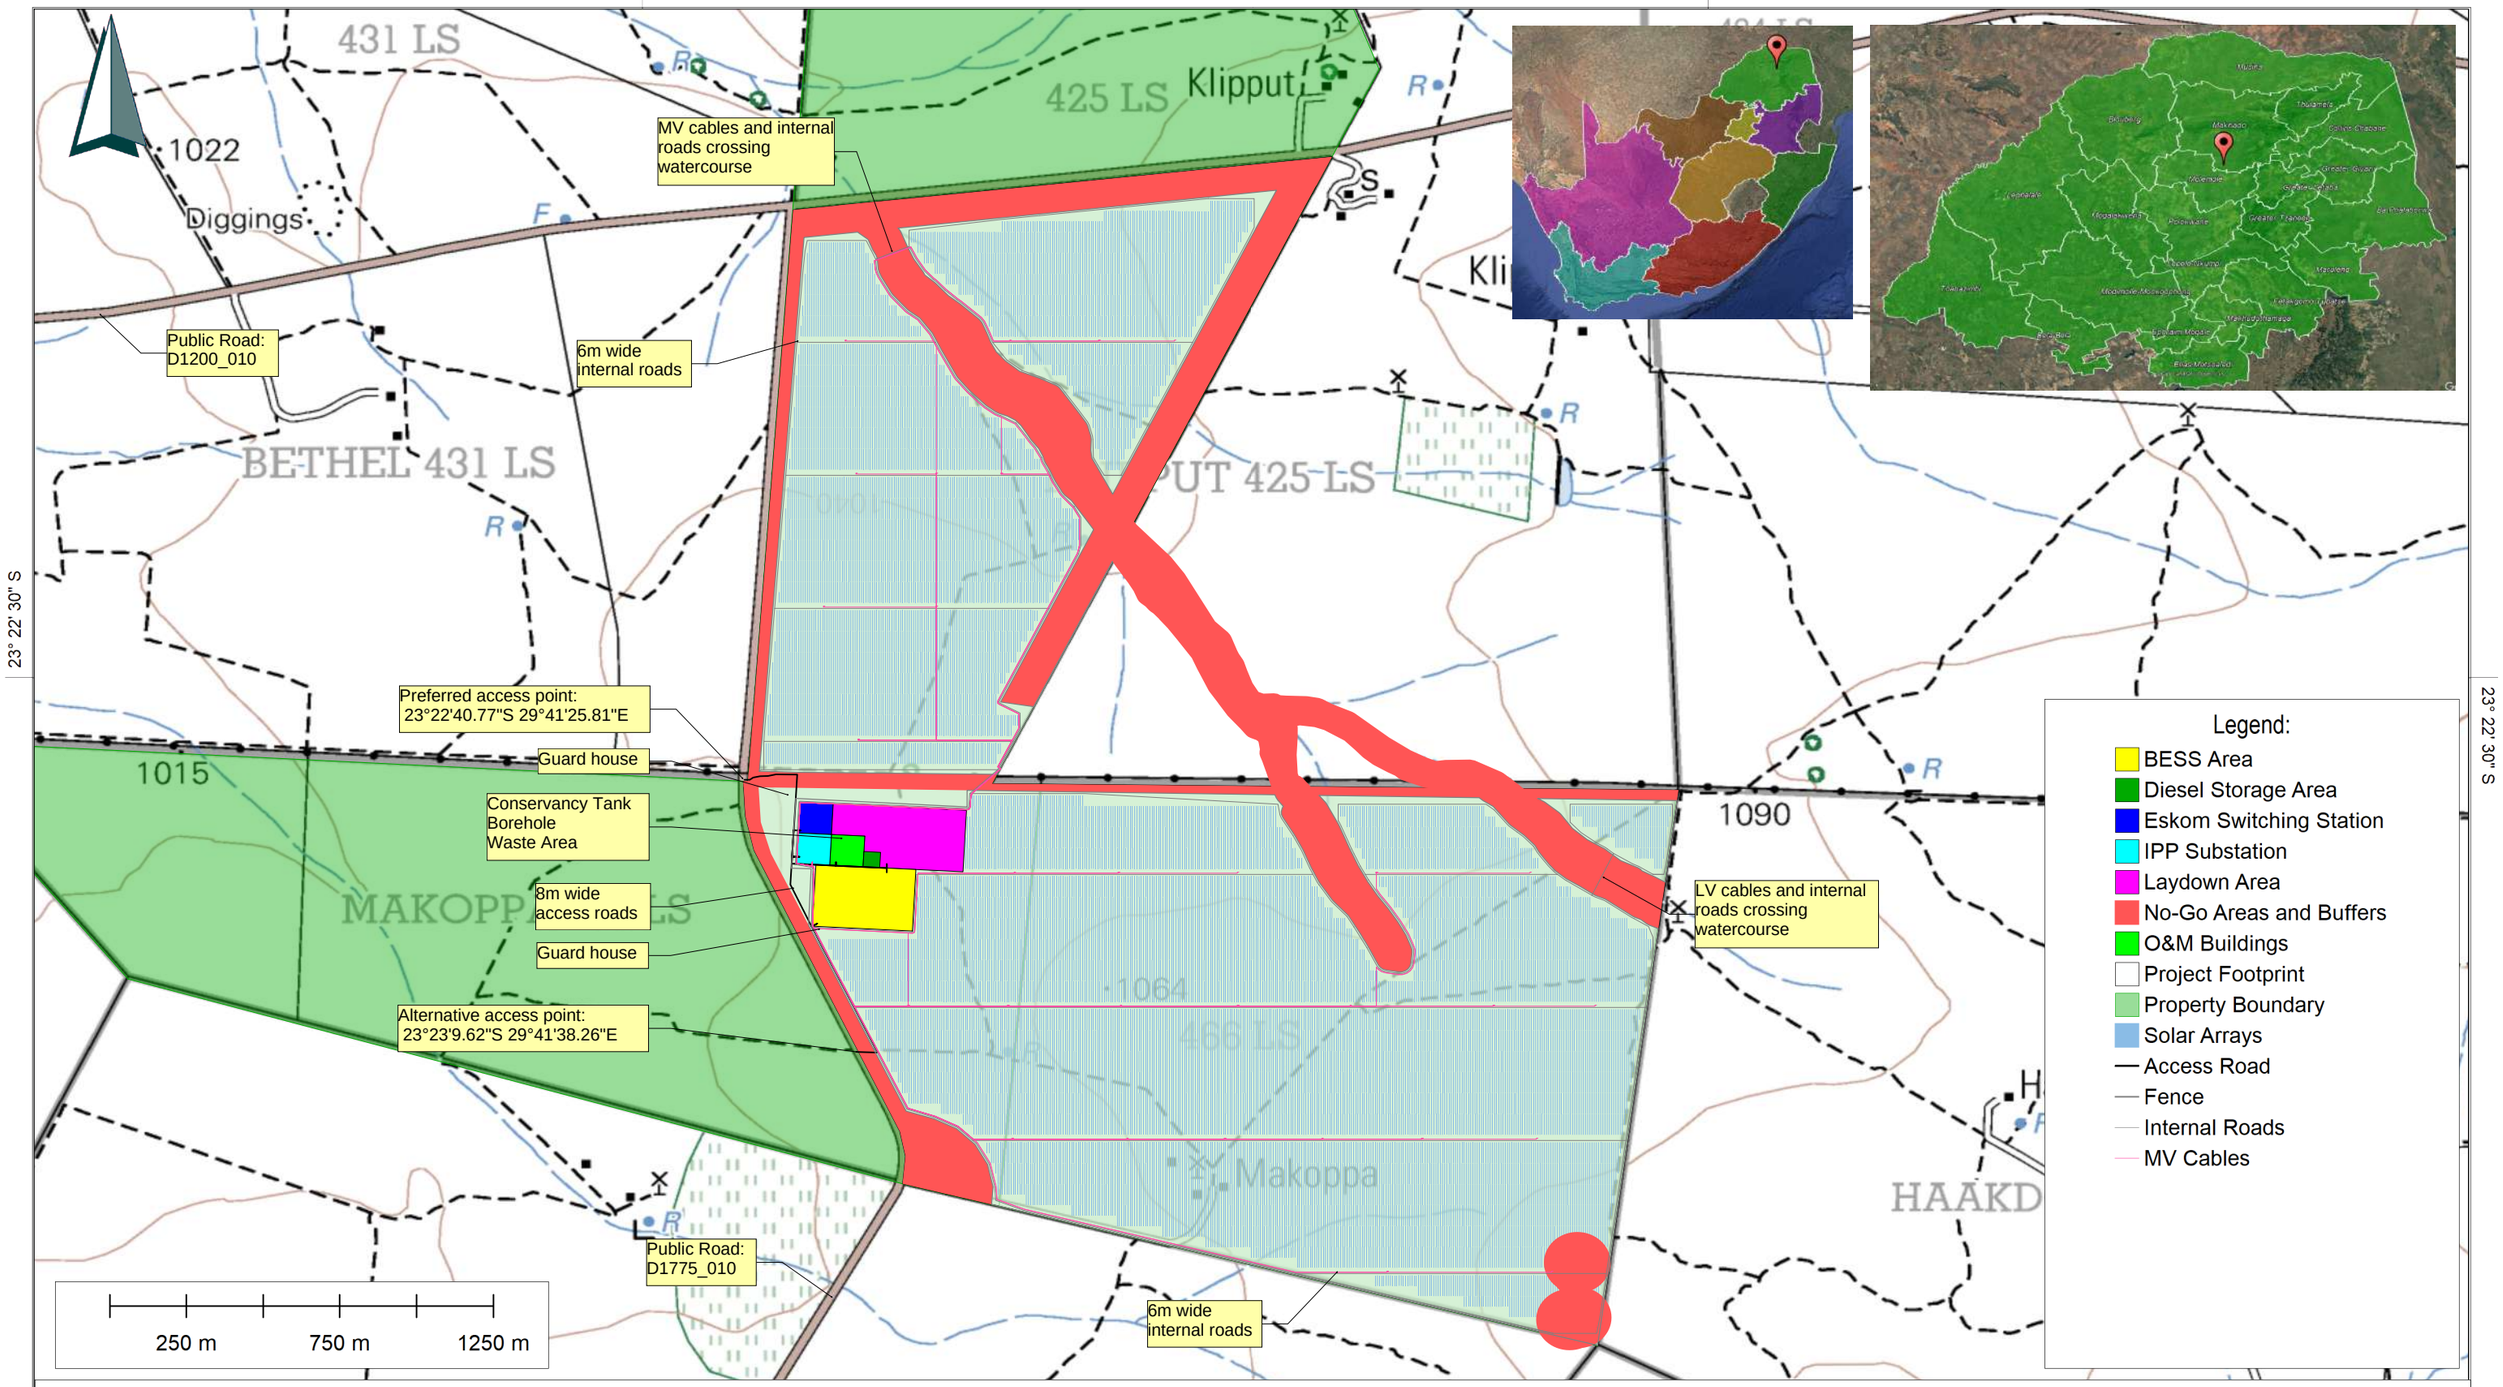


Legend:

- BESS Area
- Diesel Storage Area
- Eskom Switching Station
- IPP Substation
- Laydown Area
- No-Go Areas and Buffers
- O&M Buildings
- Project Footprint
- Property Boundary
- Solar Arrays
- Access Road
- Fence
- Internal Roads
- MV Cables

National Freeway; National Route
Arterial Route
Main Road
Secondary Road; Bench Mark
Other Road; Bridge
Track and Hiking Trail
Railway; Station or Siding
Other Railway; Tunnel
Embankment; Cutting
Power Line
Built-up Area (High, Low Density)
Buildings; Ruin
Post Office; Police Station; Store
Place of Worship; School; Hotel
Fence; Wall
Windpump; Monument
Communication Tower
Mine Dump; Excavation
Trigonometrical Station; Marine Beacon
Lighthouse and Marine Light
Cemetery; Grave

International Boundary and Beacon
Provincial Boundary
Protected Area
Perennial River
Perennial Water
Non-perennial River
Non-Perennial Water
Dry Water Course
Dry Pan
Marsh and Vlei
Pipeline (above ground)
Water Tower; Reservoir; Water Point
Coastal Rocks
Prominent Rock Outcrop
Erosion; Sand
Woodland
Cultivated Land
Orchard or Vineyard
Recreation Ground
Row of Trees

| | |
|---|---|
| Project: Klipput Solar PV | Approved By: Johan Janse van Rensburg<br>Drawn By: Megan Dennis |
| Description: Layout Diagram | Scale: 1:20000<br>Date: 01/12/2025 |

Klipput Solar PV (Pty) Ltd

Project No. / Drg. No. / Rev.: Klipput Solar PV / 001 / 04

29° 41' 15" E

29° 43' 07.5" E

29° 39' 22.5" E | 29° 41' 15" E | 29° 43' 07.5" E | 29° 45' 00" E | 29° 46' 52.5" E

23° 20' 37.5" S

23° 22' 30" S

23° 24' 22.5" S

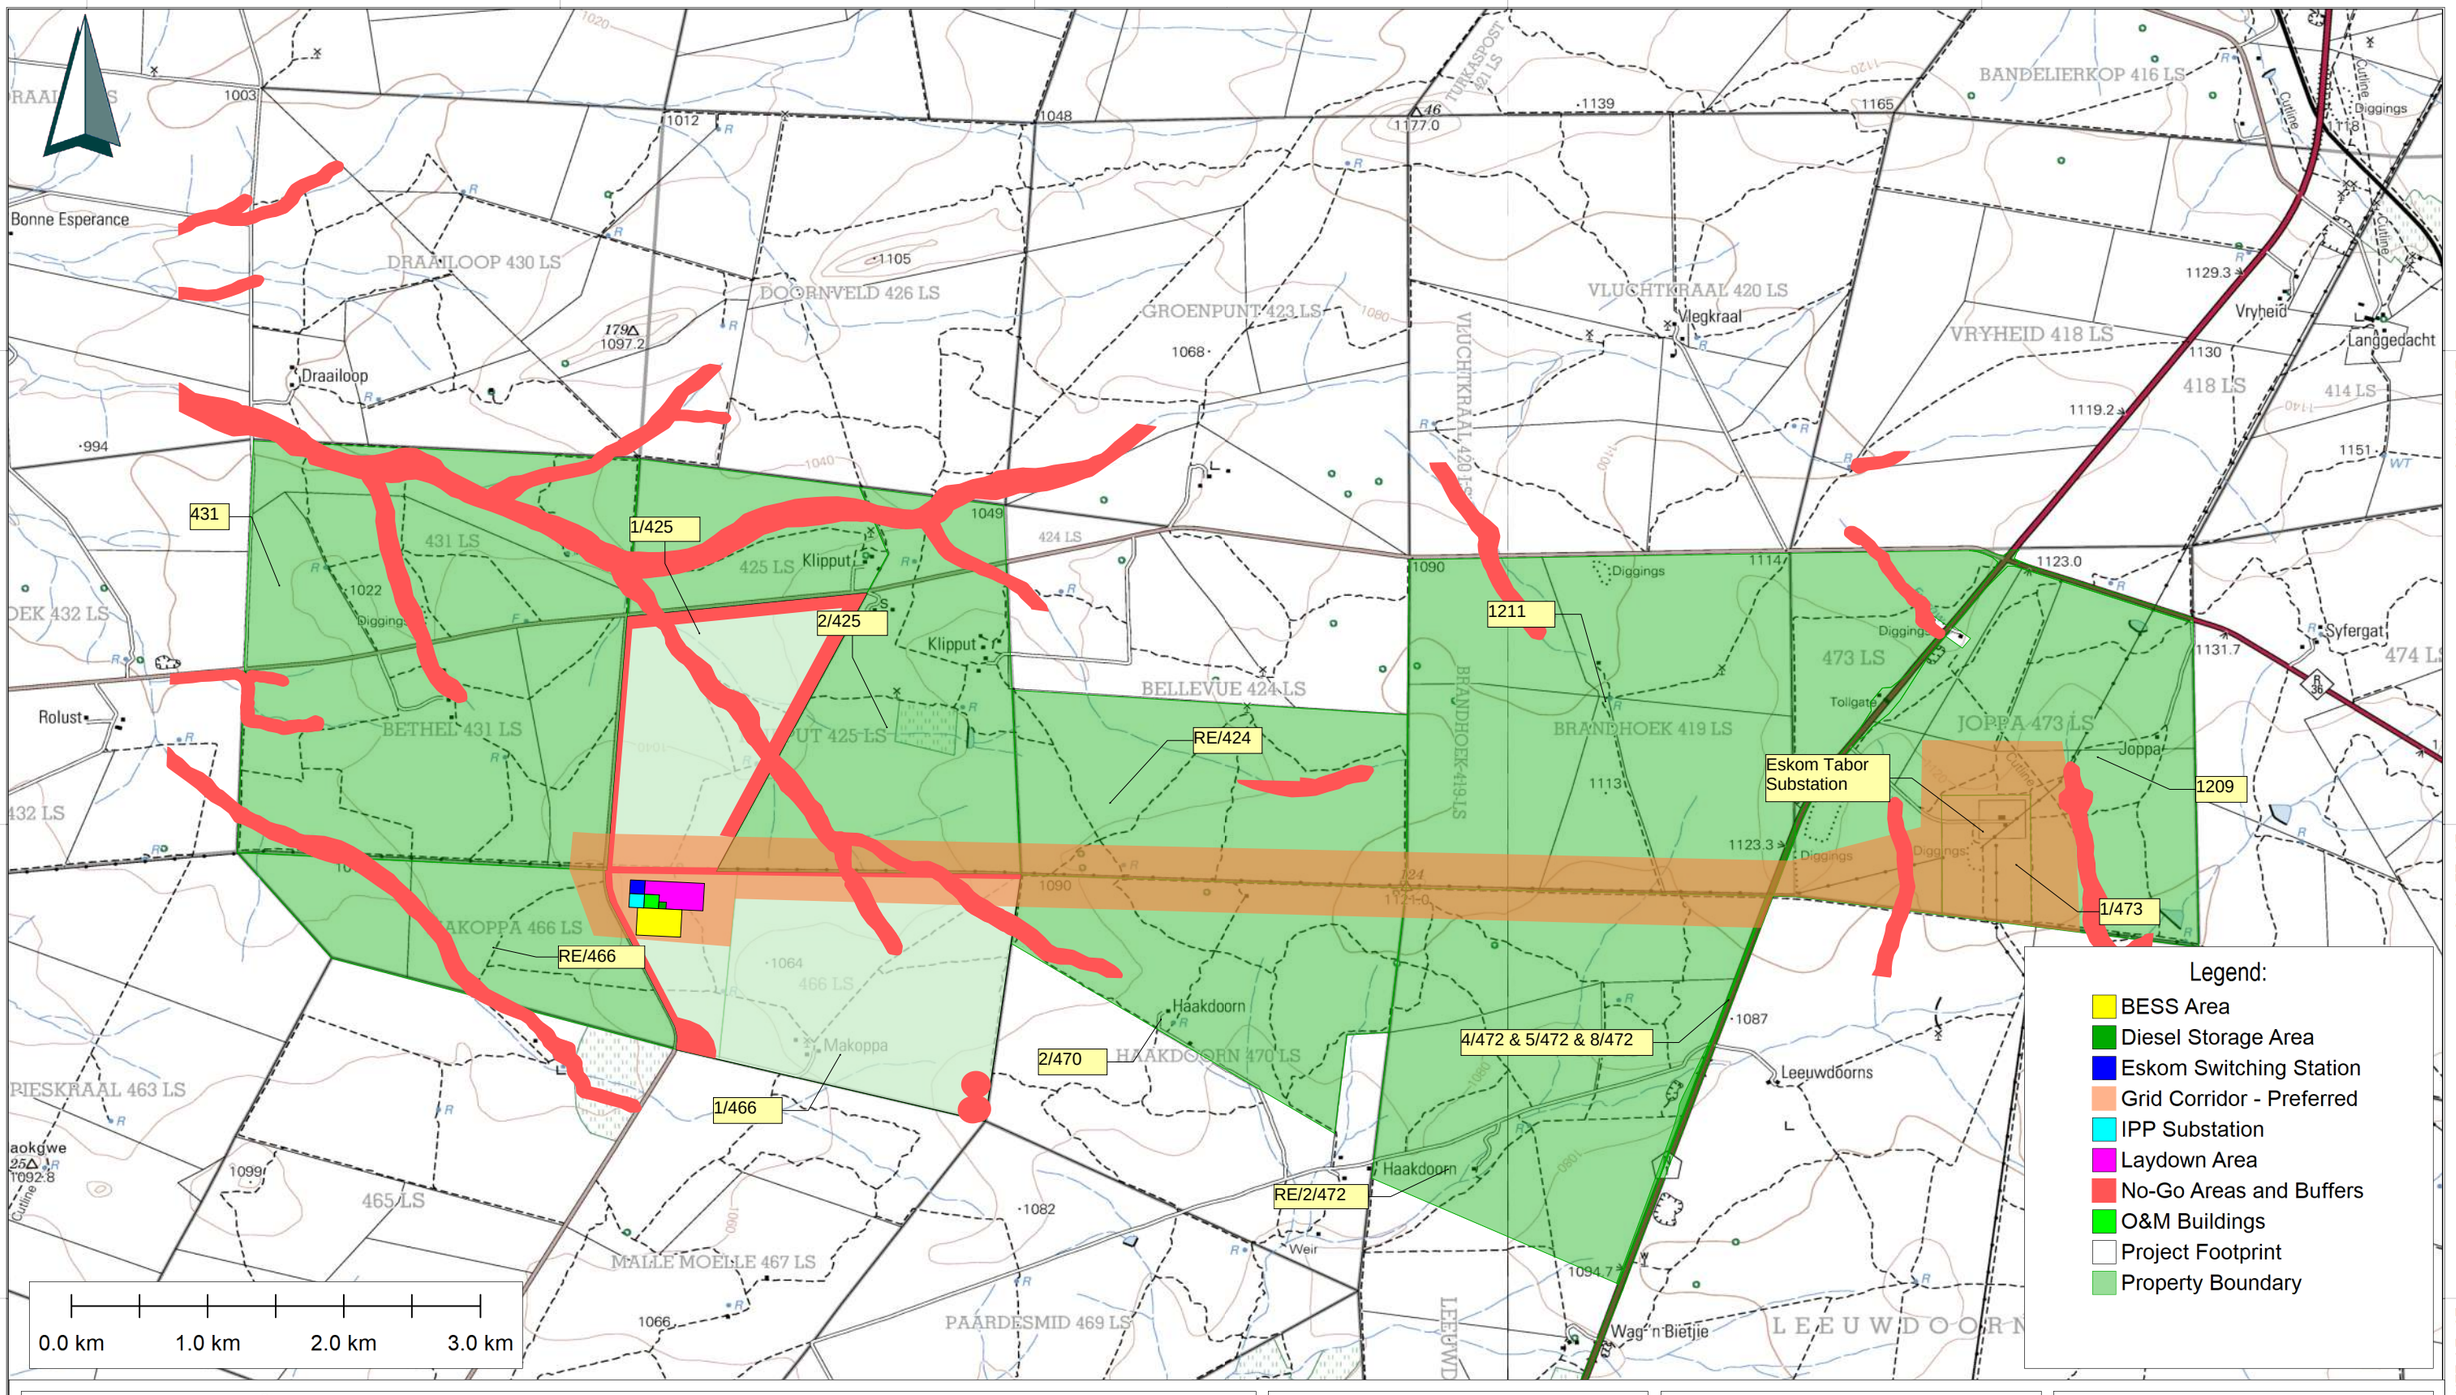


Legend:

- BESS Area
- Diesel Storage Area
- Eskom Switching Station
- Grid Corridor - Preferred
- IPP Substation
- Laydown Area
- No-Go Areas and Buffers
- O&M Buildings
- Project Footprint
- Property Boundary

National Freeway; National Route
Arterial Route
Main Road
Secondary Road; Bench Mark
Other Road; Bridge
Track and Hiking Trail
Railway; Station or Siding
Other Railway; Tunnel
Embankment; Cutting
Power Line
Built-up Area (High, Low Density)
Buildings; Ruin
Post Office; Police Station; Store
Place of Worship; School; Hotel
Fence; Wall
Windpump; Monument
Communication Tower
Mine Dump; Excavation
Trigonometrical Station; Marine Beacon
Lighthouse and Marine Light
Cemetery; Grave

International Boundary and Beacon
Provincial Boundary
Protected Area
Perennial River
Perennial Water
Non-perennial River
Non-Perennial Water
Dry Water Course
Dry Pan
Marsh and Vlei
Pipeline (above ground)
Water Tower; Reservoir; Water Point
Coastal Rocks
Prominent Rock Outcrop
Erosion; Sand
Woodland
Cultivated Land
Orchard or Vineyard
Recreation Ground
Row of Trees

Project:
Klipput Solar PV

Approved By:
Johan Janse van Rensburg
Drawn By:
Megan Dennis

Klipput Solar PV (Pty) Ltd

Description:
Primary Grid Corridor (Preferred)

Scale:
1:45000
Date:
01/12/2025

Project No. / Drg. No. / Rev.:
Klipput Solar PV / 003 / 04

29° 39' 22.5" E | 29° 41' 15" E | 29° 43' 07.5" E | 29° 45' 00" E | 29° 46' 52.5" E